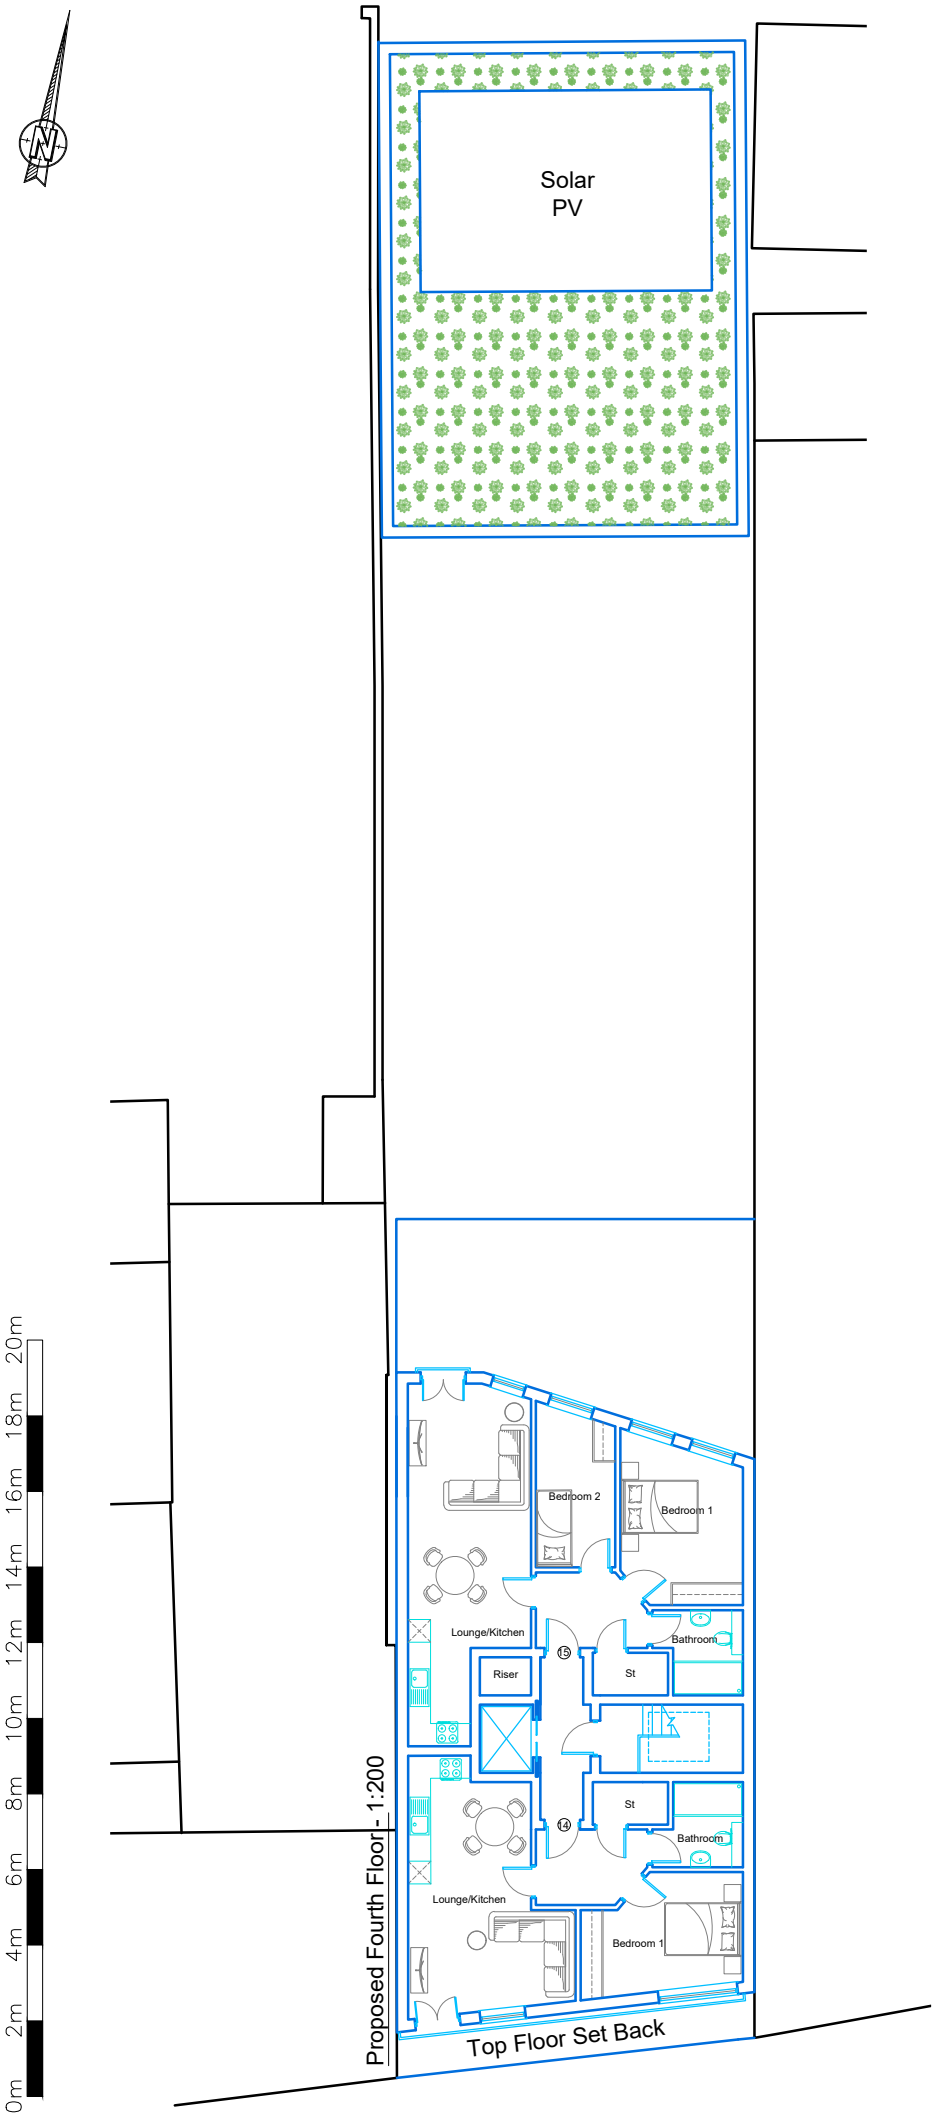

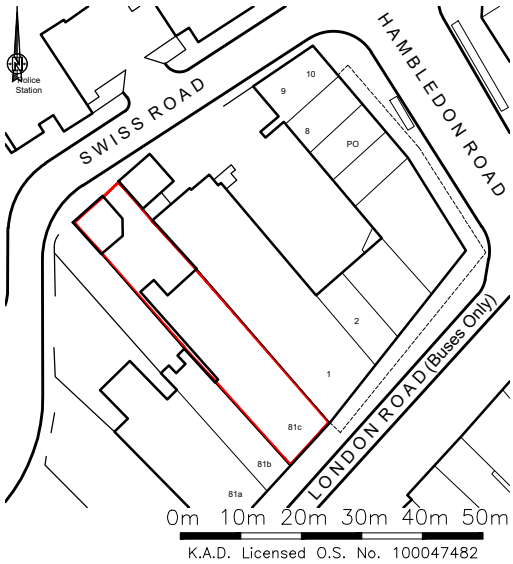

Location Plan - 1:1250

Areas:

Front Building

Flat 14 -	1B/2P -	50m^2
Flat 15 -	2B/3P -	61m^2

Rev	Revision	By	Date

KNIGHT ARCHITECTURAL DESIGN

K.A.D. Ltd.
First Floor Unit 7
The Quarterdeck
Port Solent
PO6 4TP

T: 01489 660194
E: admin@k-a-d.co.uk
W: www.k-a-d.co.uk

Client

PINK ROCK LTD

Project

81C LONDON ROAD
WATERLOOVILLE
PO7 7EL

Drawing

PROPOSED FOURTH FLOOR

Scale	Date
1:200@A4	SEP 2022

Project no.	Sequential	Bldg/Floor	Detail	Rev
KAD	05	A	PP	B