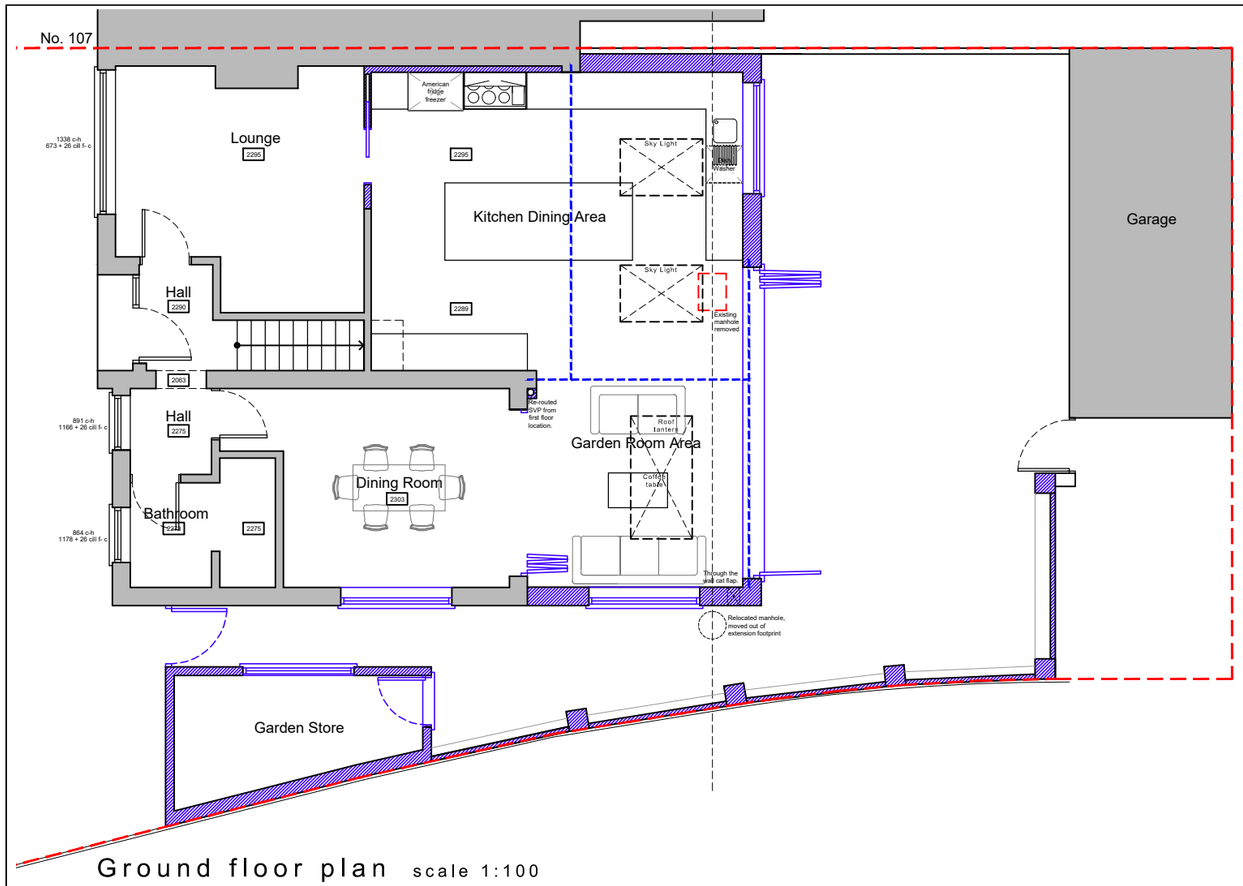

Ground floor plan scale 1:100

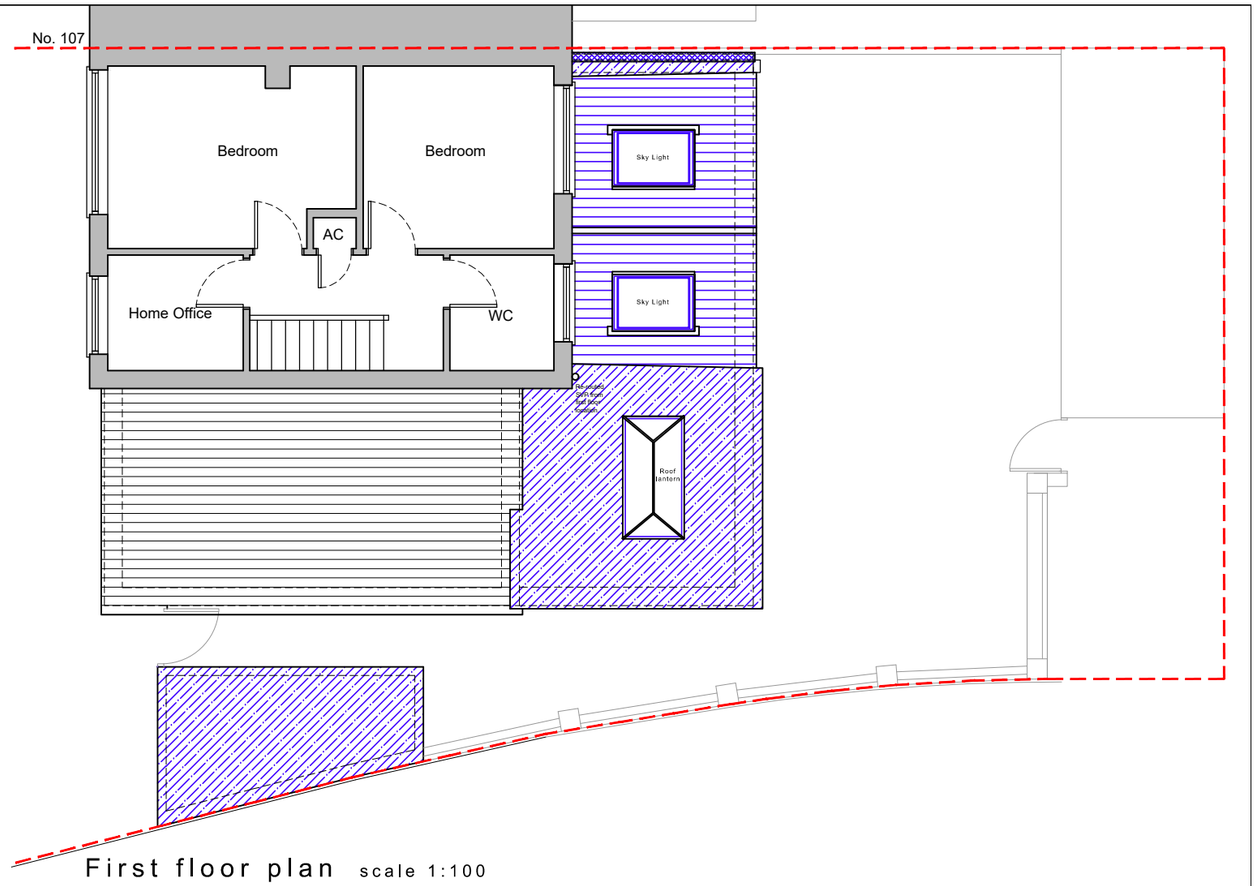

First floor plan scale 1:100

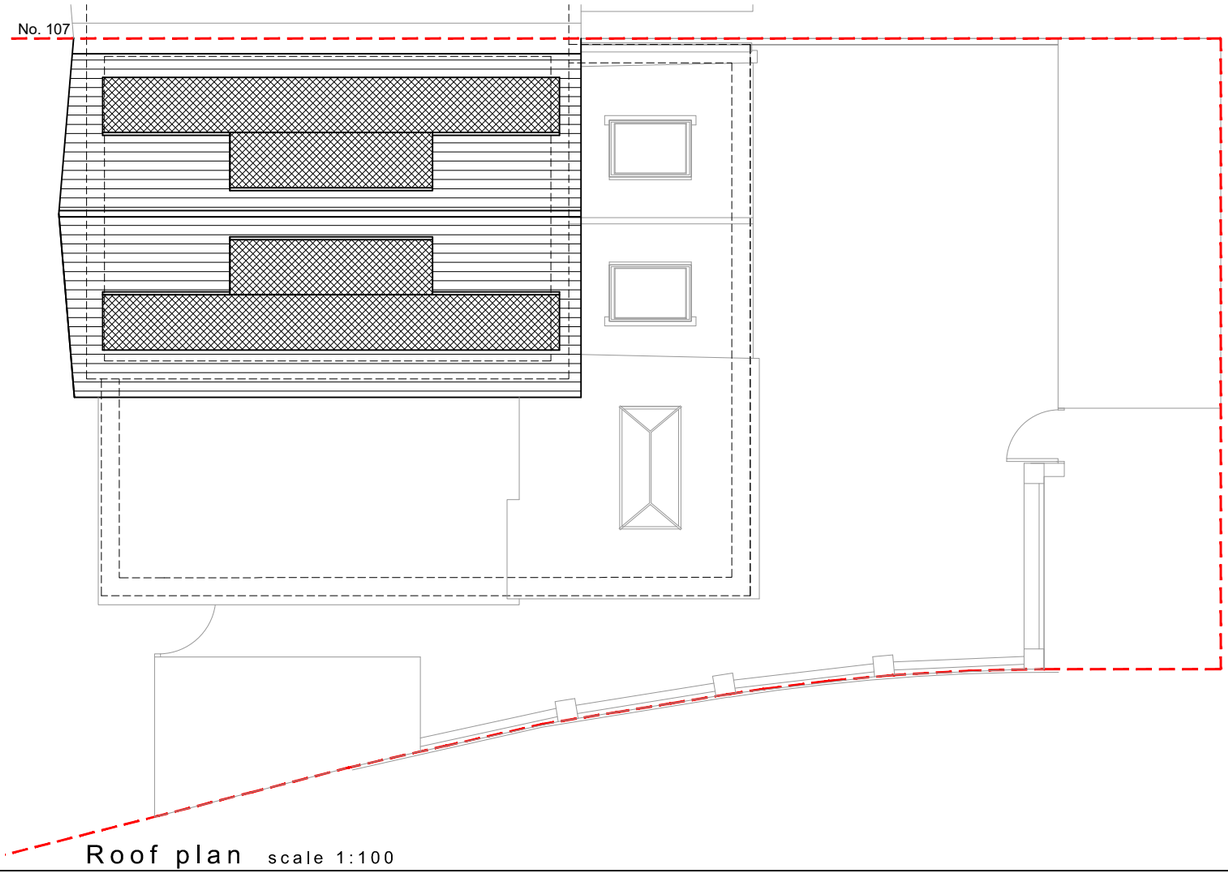

Roof plan scale 1:100

NOTES:

Dimensions to be checked on site before commencing work. Any discrepancies shall be reported to the architect immediately.

Do not scale from these drawings except for planning purposes. Use figured dimensions only.

Where applicable this drawing is to be read in conjunction with other consultants' drawings.

Boundary line
Removed structure
Existing walls
Proposed walls
Proposed structure

1 0 1 2 3 4 5 6 7 8 9m

1:100

For MR & MRS COLENUTT	Title PROPOSED PLANS		Office Tel: 01243 933732
Project PROPOSED SINGLE STOREY REAR, BOUNDARY AMENDMENTS & GARDEN STORE AT 109 CHERRY TREE AVENUE, COWPLAIN, WATERLOOVILLE, PO8 8AX	Date AUGUST 2023 Drawn SR Scale as noted @ A3 Checked -		Email: admin@jb-architecturedesign.com Web: www.jb-architecturedesign.com
	Job Number PL.729.23 Drawing Number 04 Revision C		JB ARCHITECTURE