


BLOCK PLAN 1:500 AT A4

0 5 10 15

OS 100039771

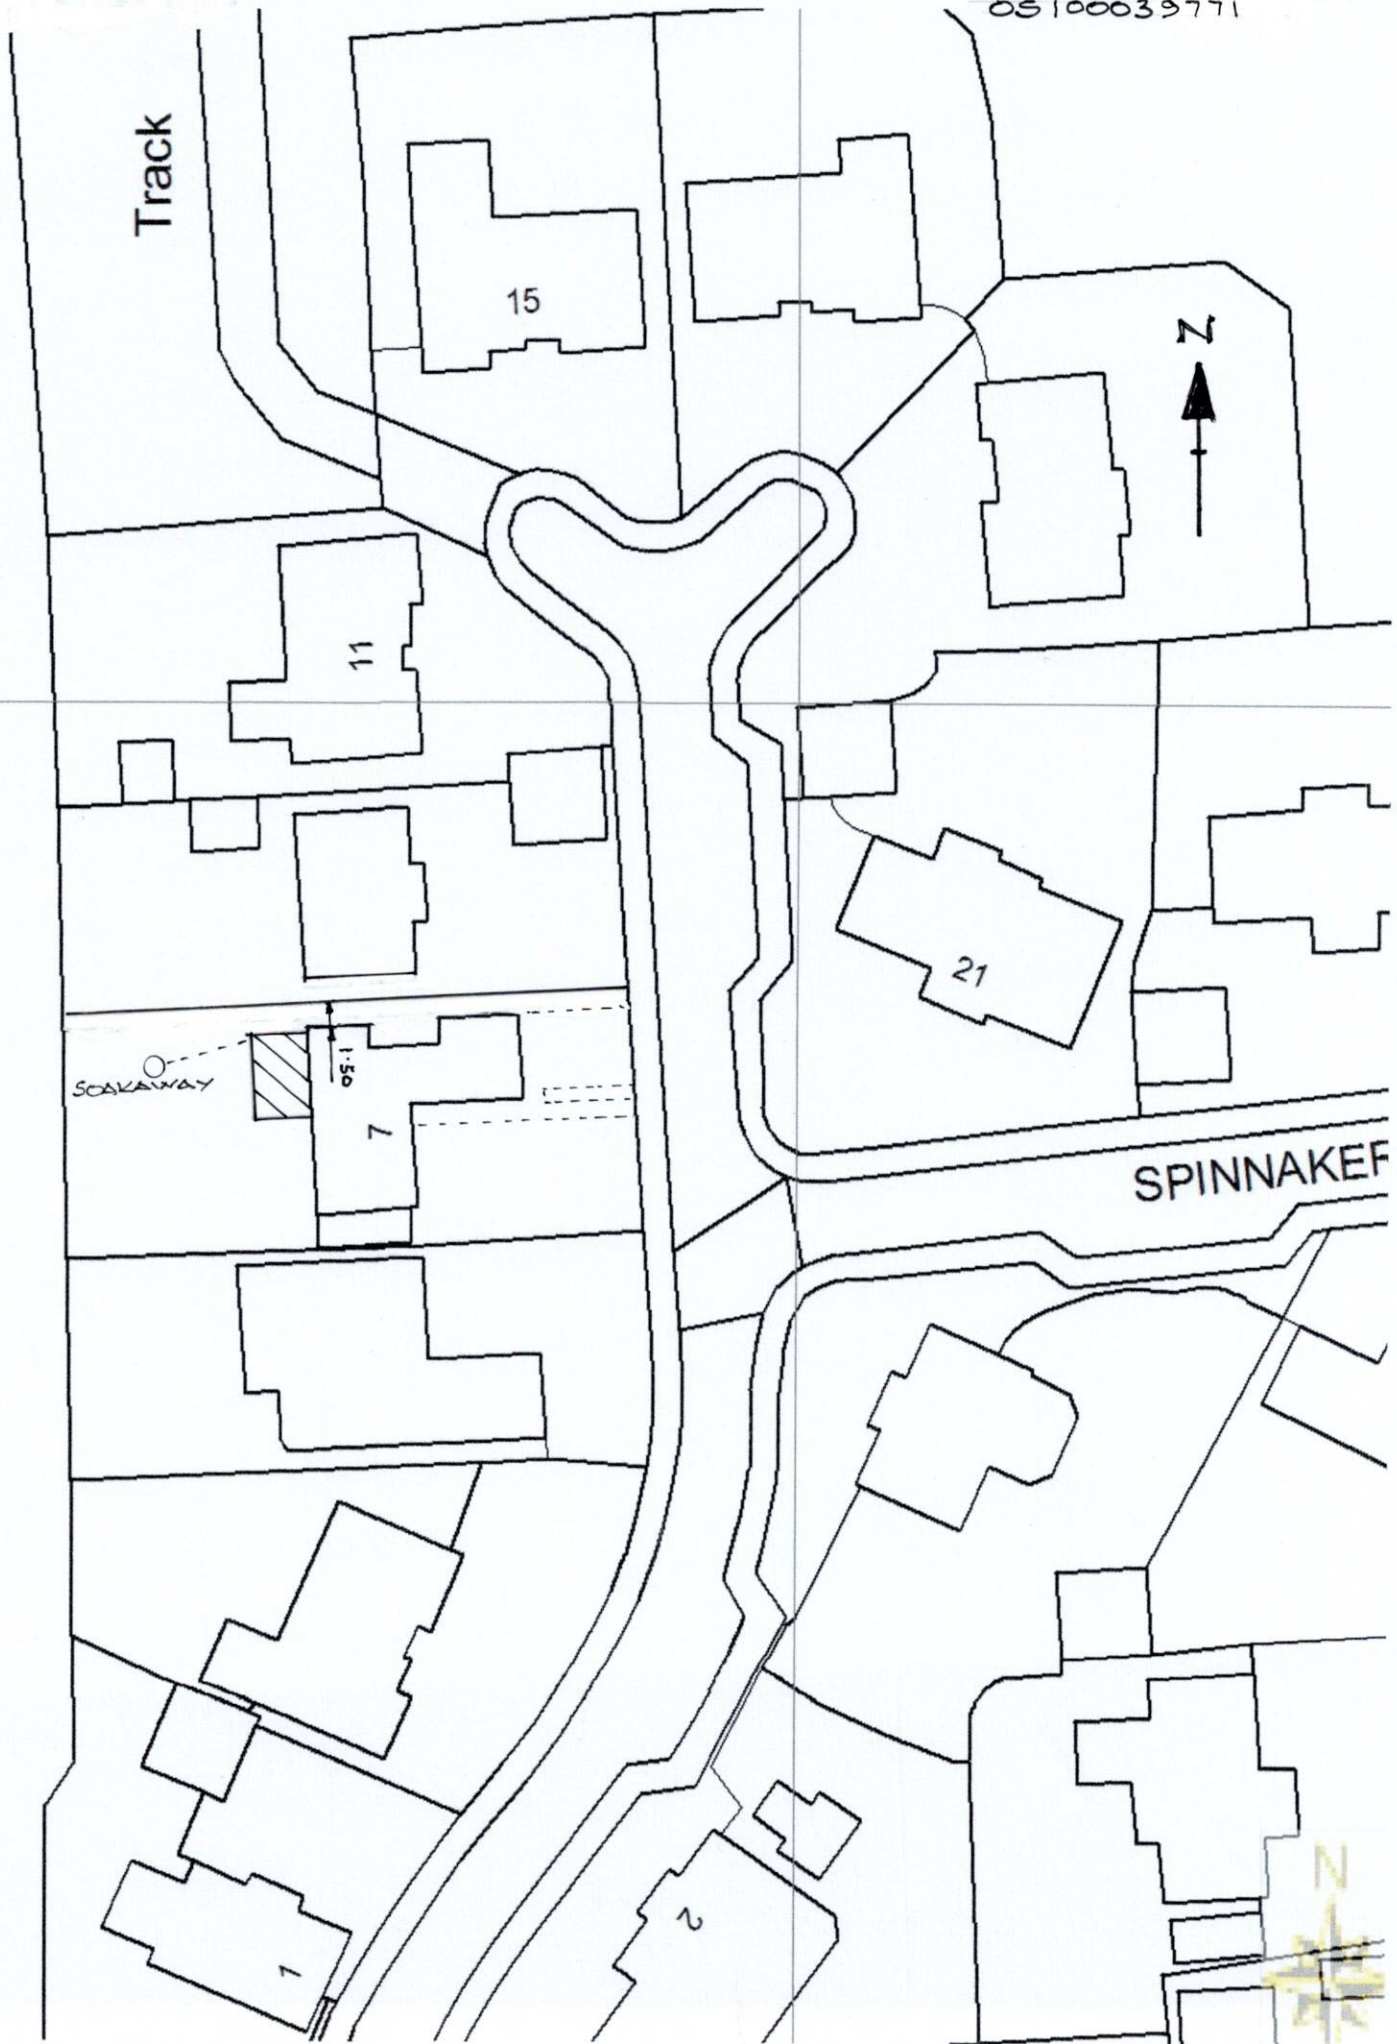

**SITE LOCATION PLAN
AREA 2 HA
SCALE 1:1250 on A4
CENTRE COORDINATES: 473169, 103875**



Supplied by Streetwise Maps Ltd
www.streetwise.net
Licence No: 100047474
05/09/2023 18:40

SPINNAKER GRANGE