





HAVANT BOROUGH COUNCIL
11 JAN 2022
RECEIVED

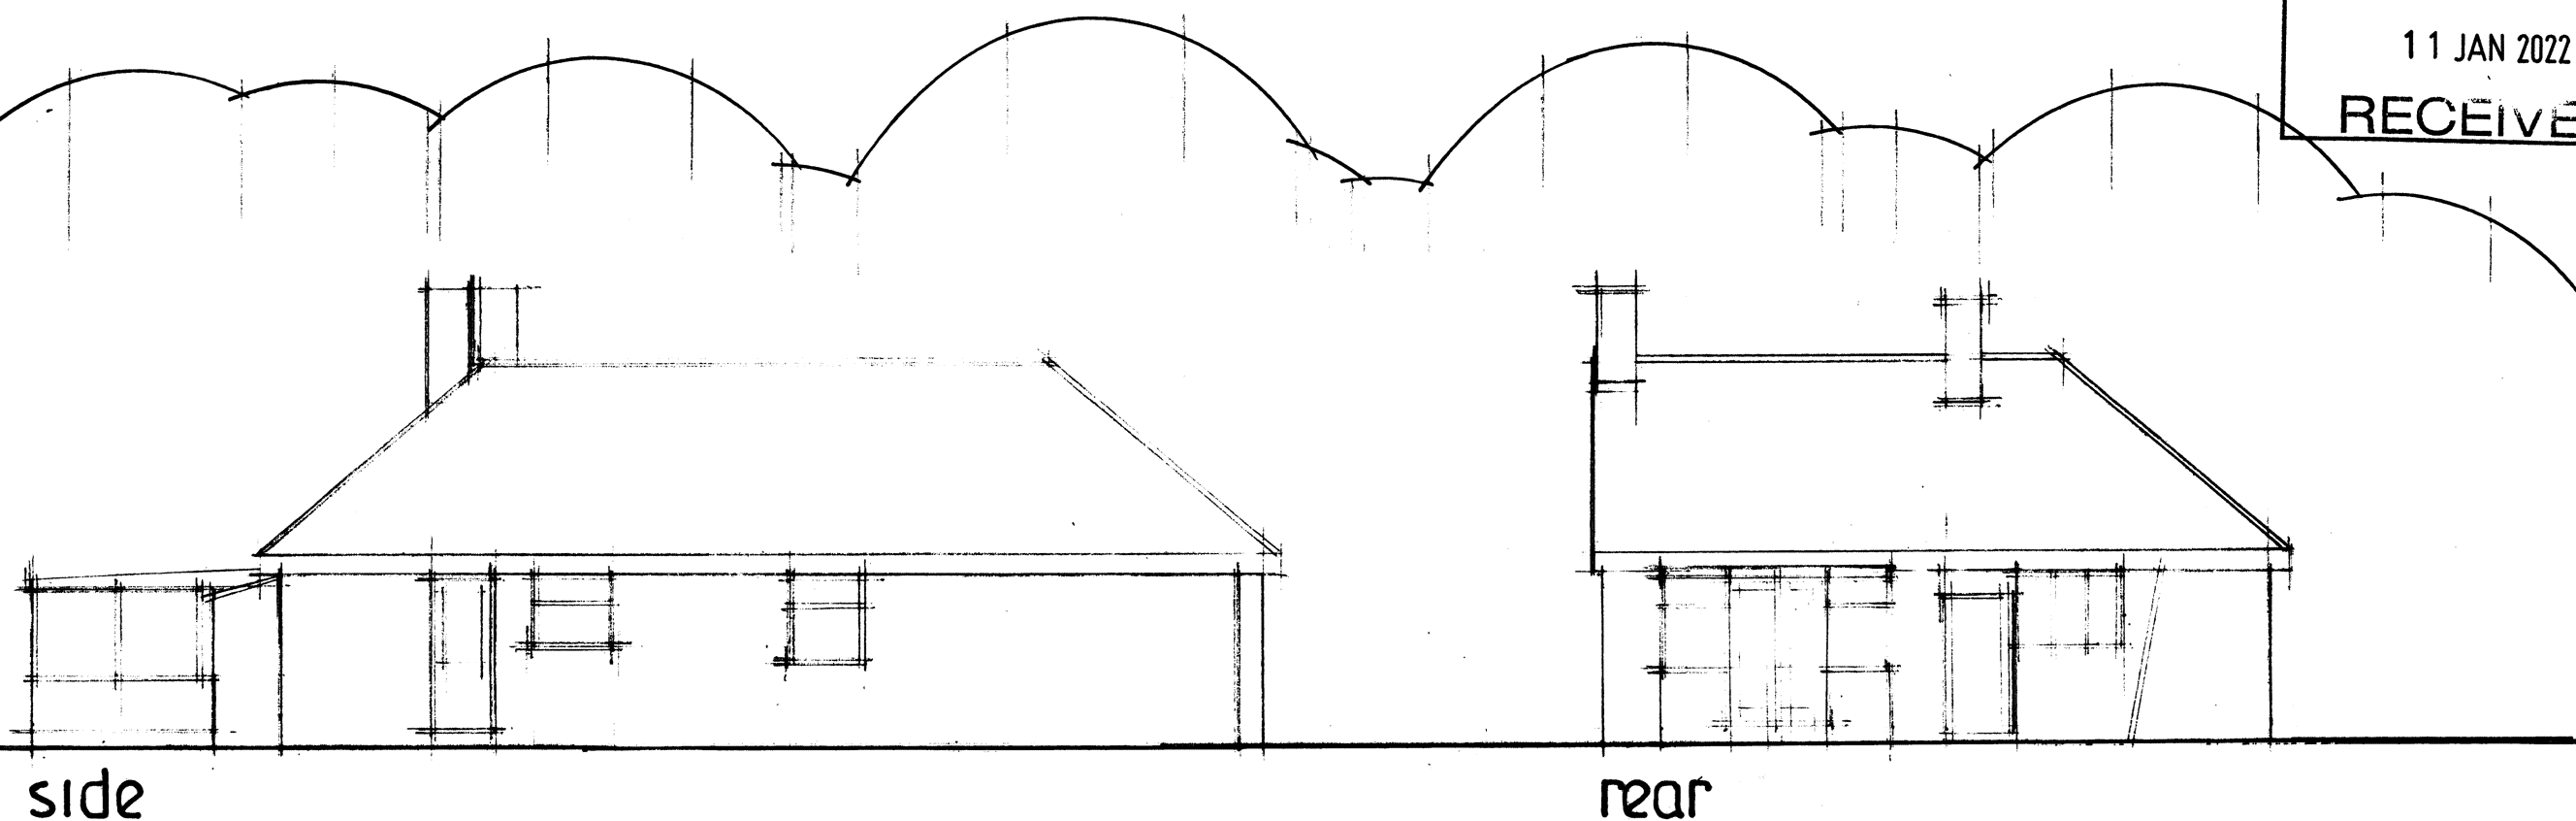

**PROPOSED SINGLE STOREY REAR ADDITION.
4, HARBOUR ROAD, HAYLING ISLAND, HANTS.
FOR MR & MRS B. SEYMOUR.**

EXISTING ELEVATIONS

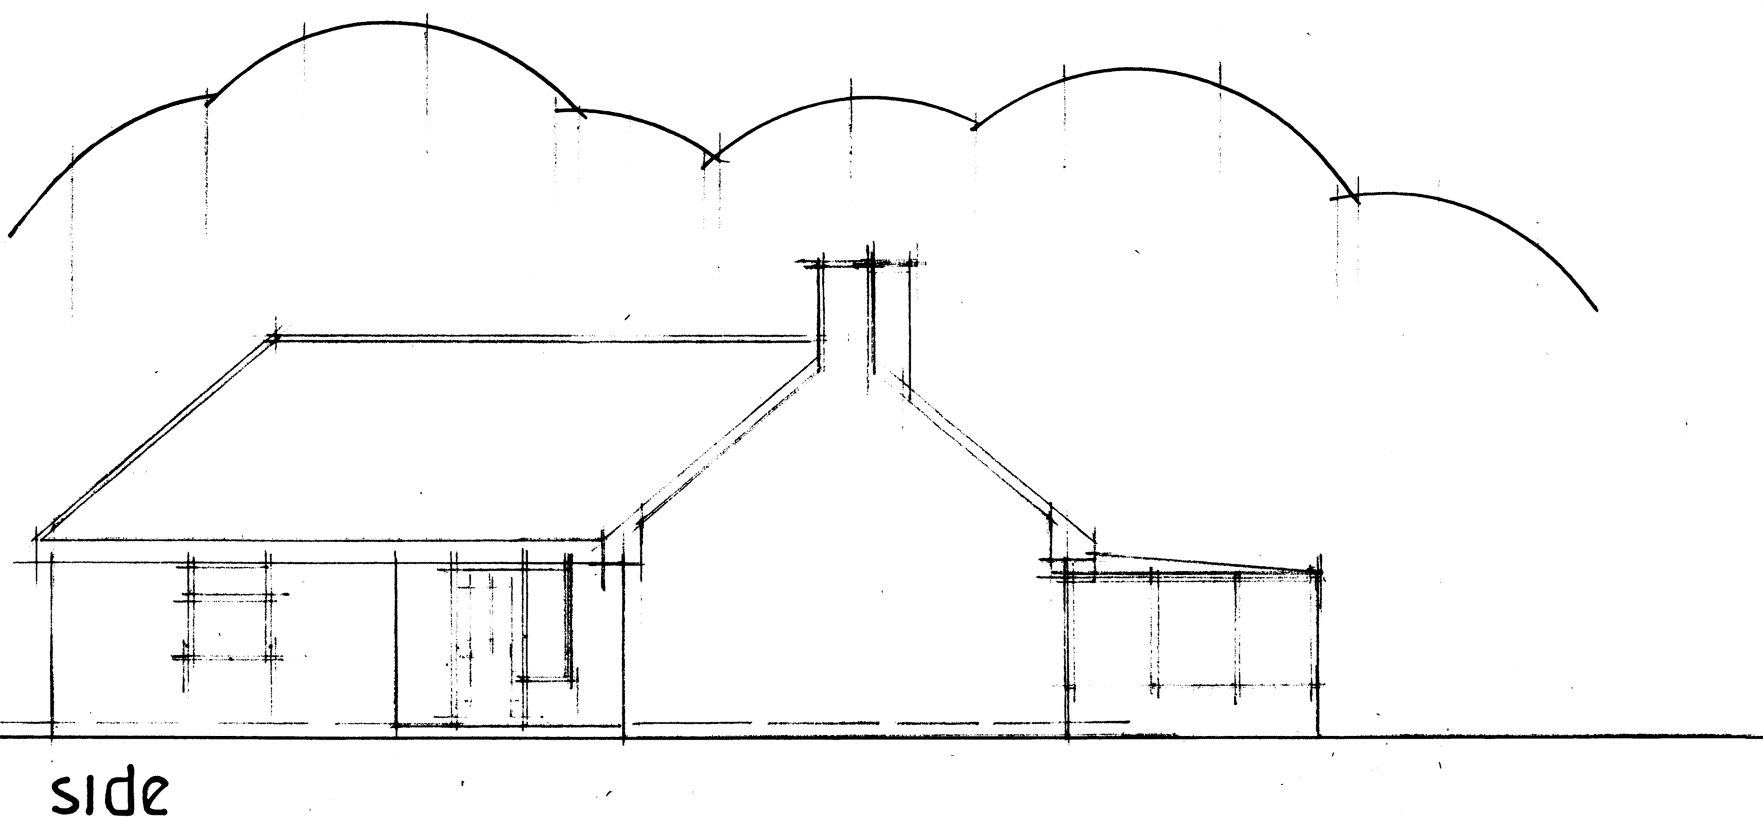

date Jan 22
scale 1:100

PETER J. WALKER
ISLAND DESIGN
182 SEAFRONT, HAYLING ISLAND, HANTS
PO11 9AN
TEL: 02392467571