
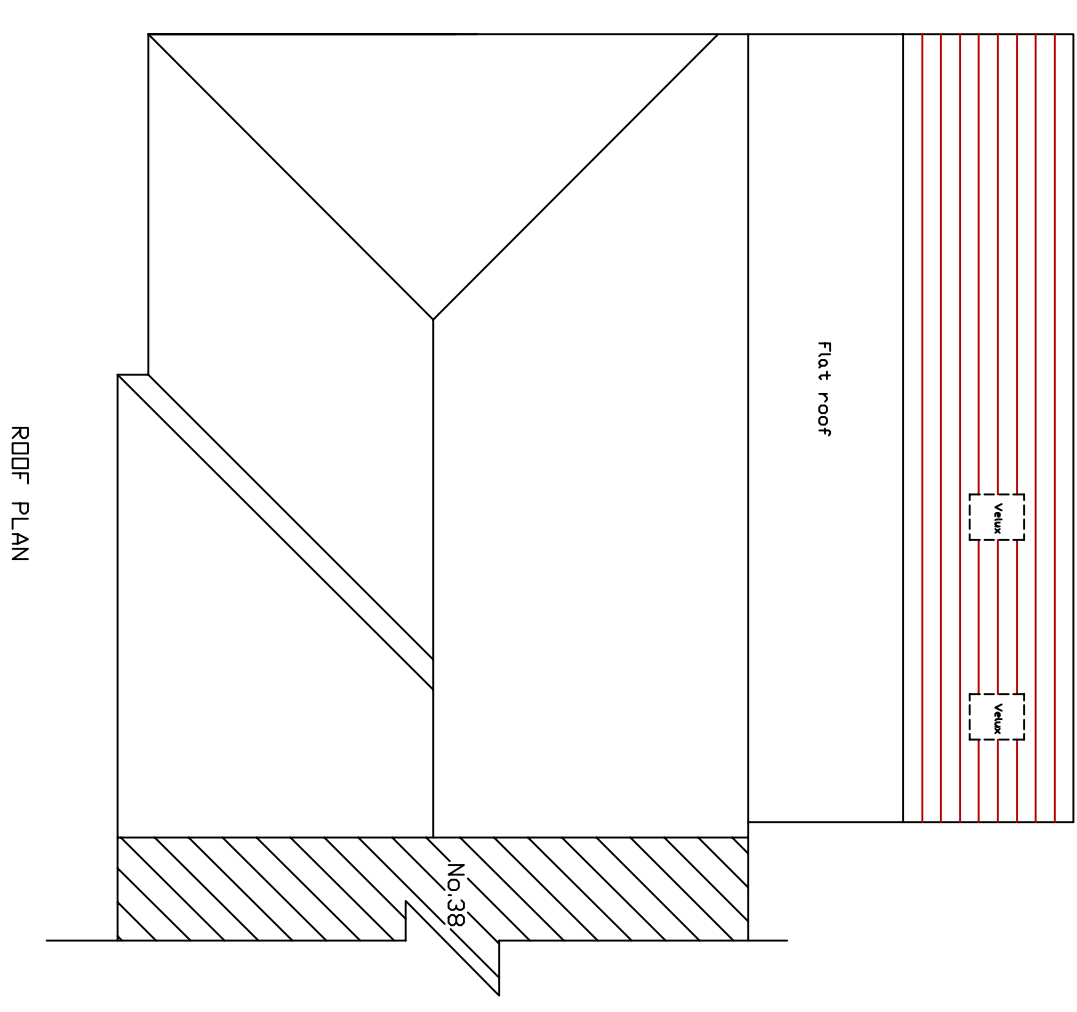
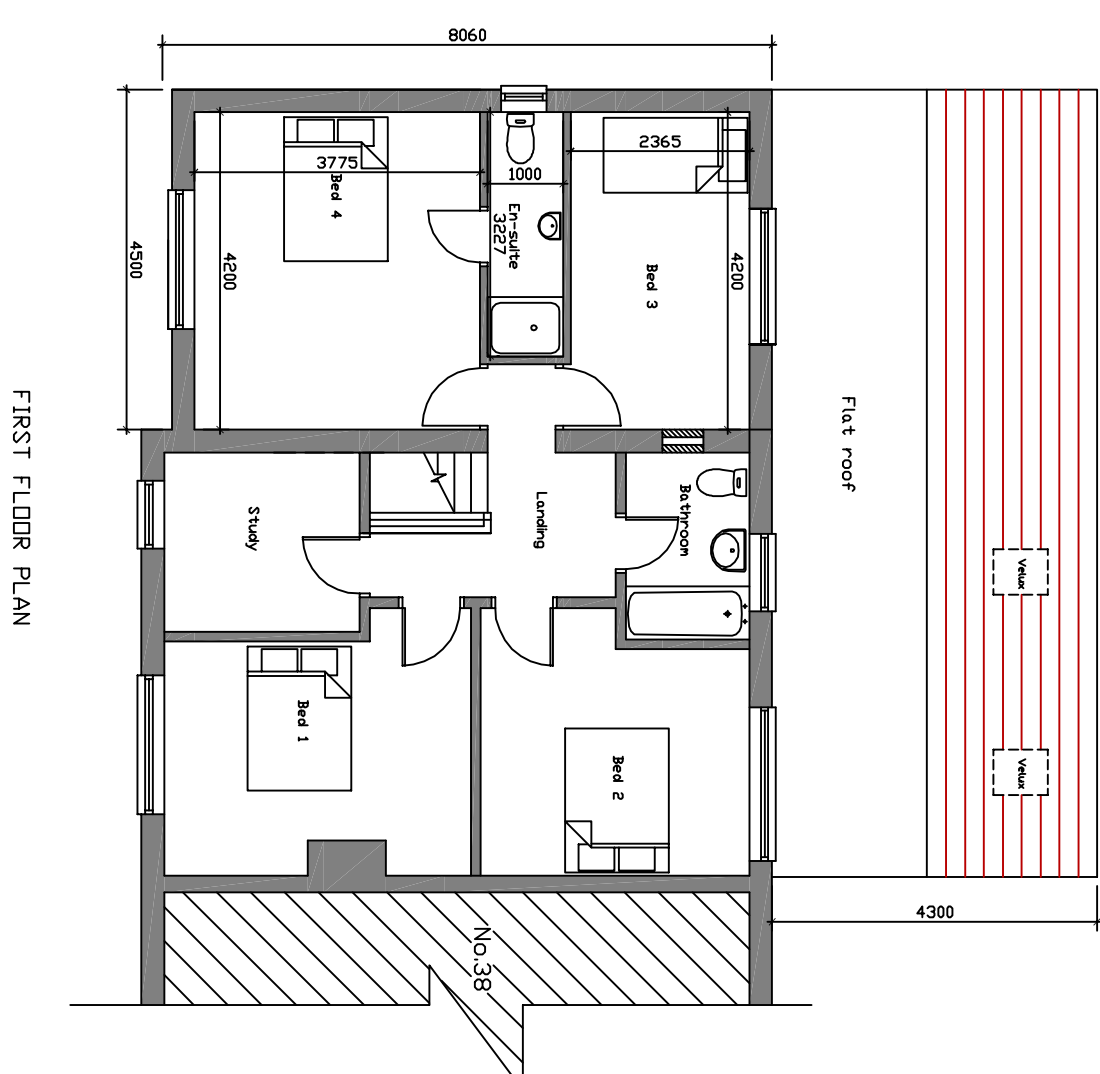
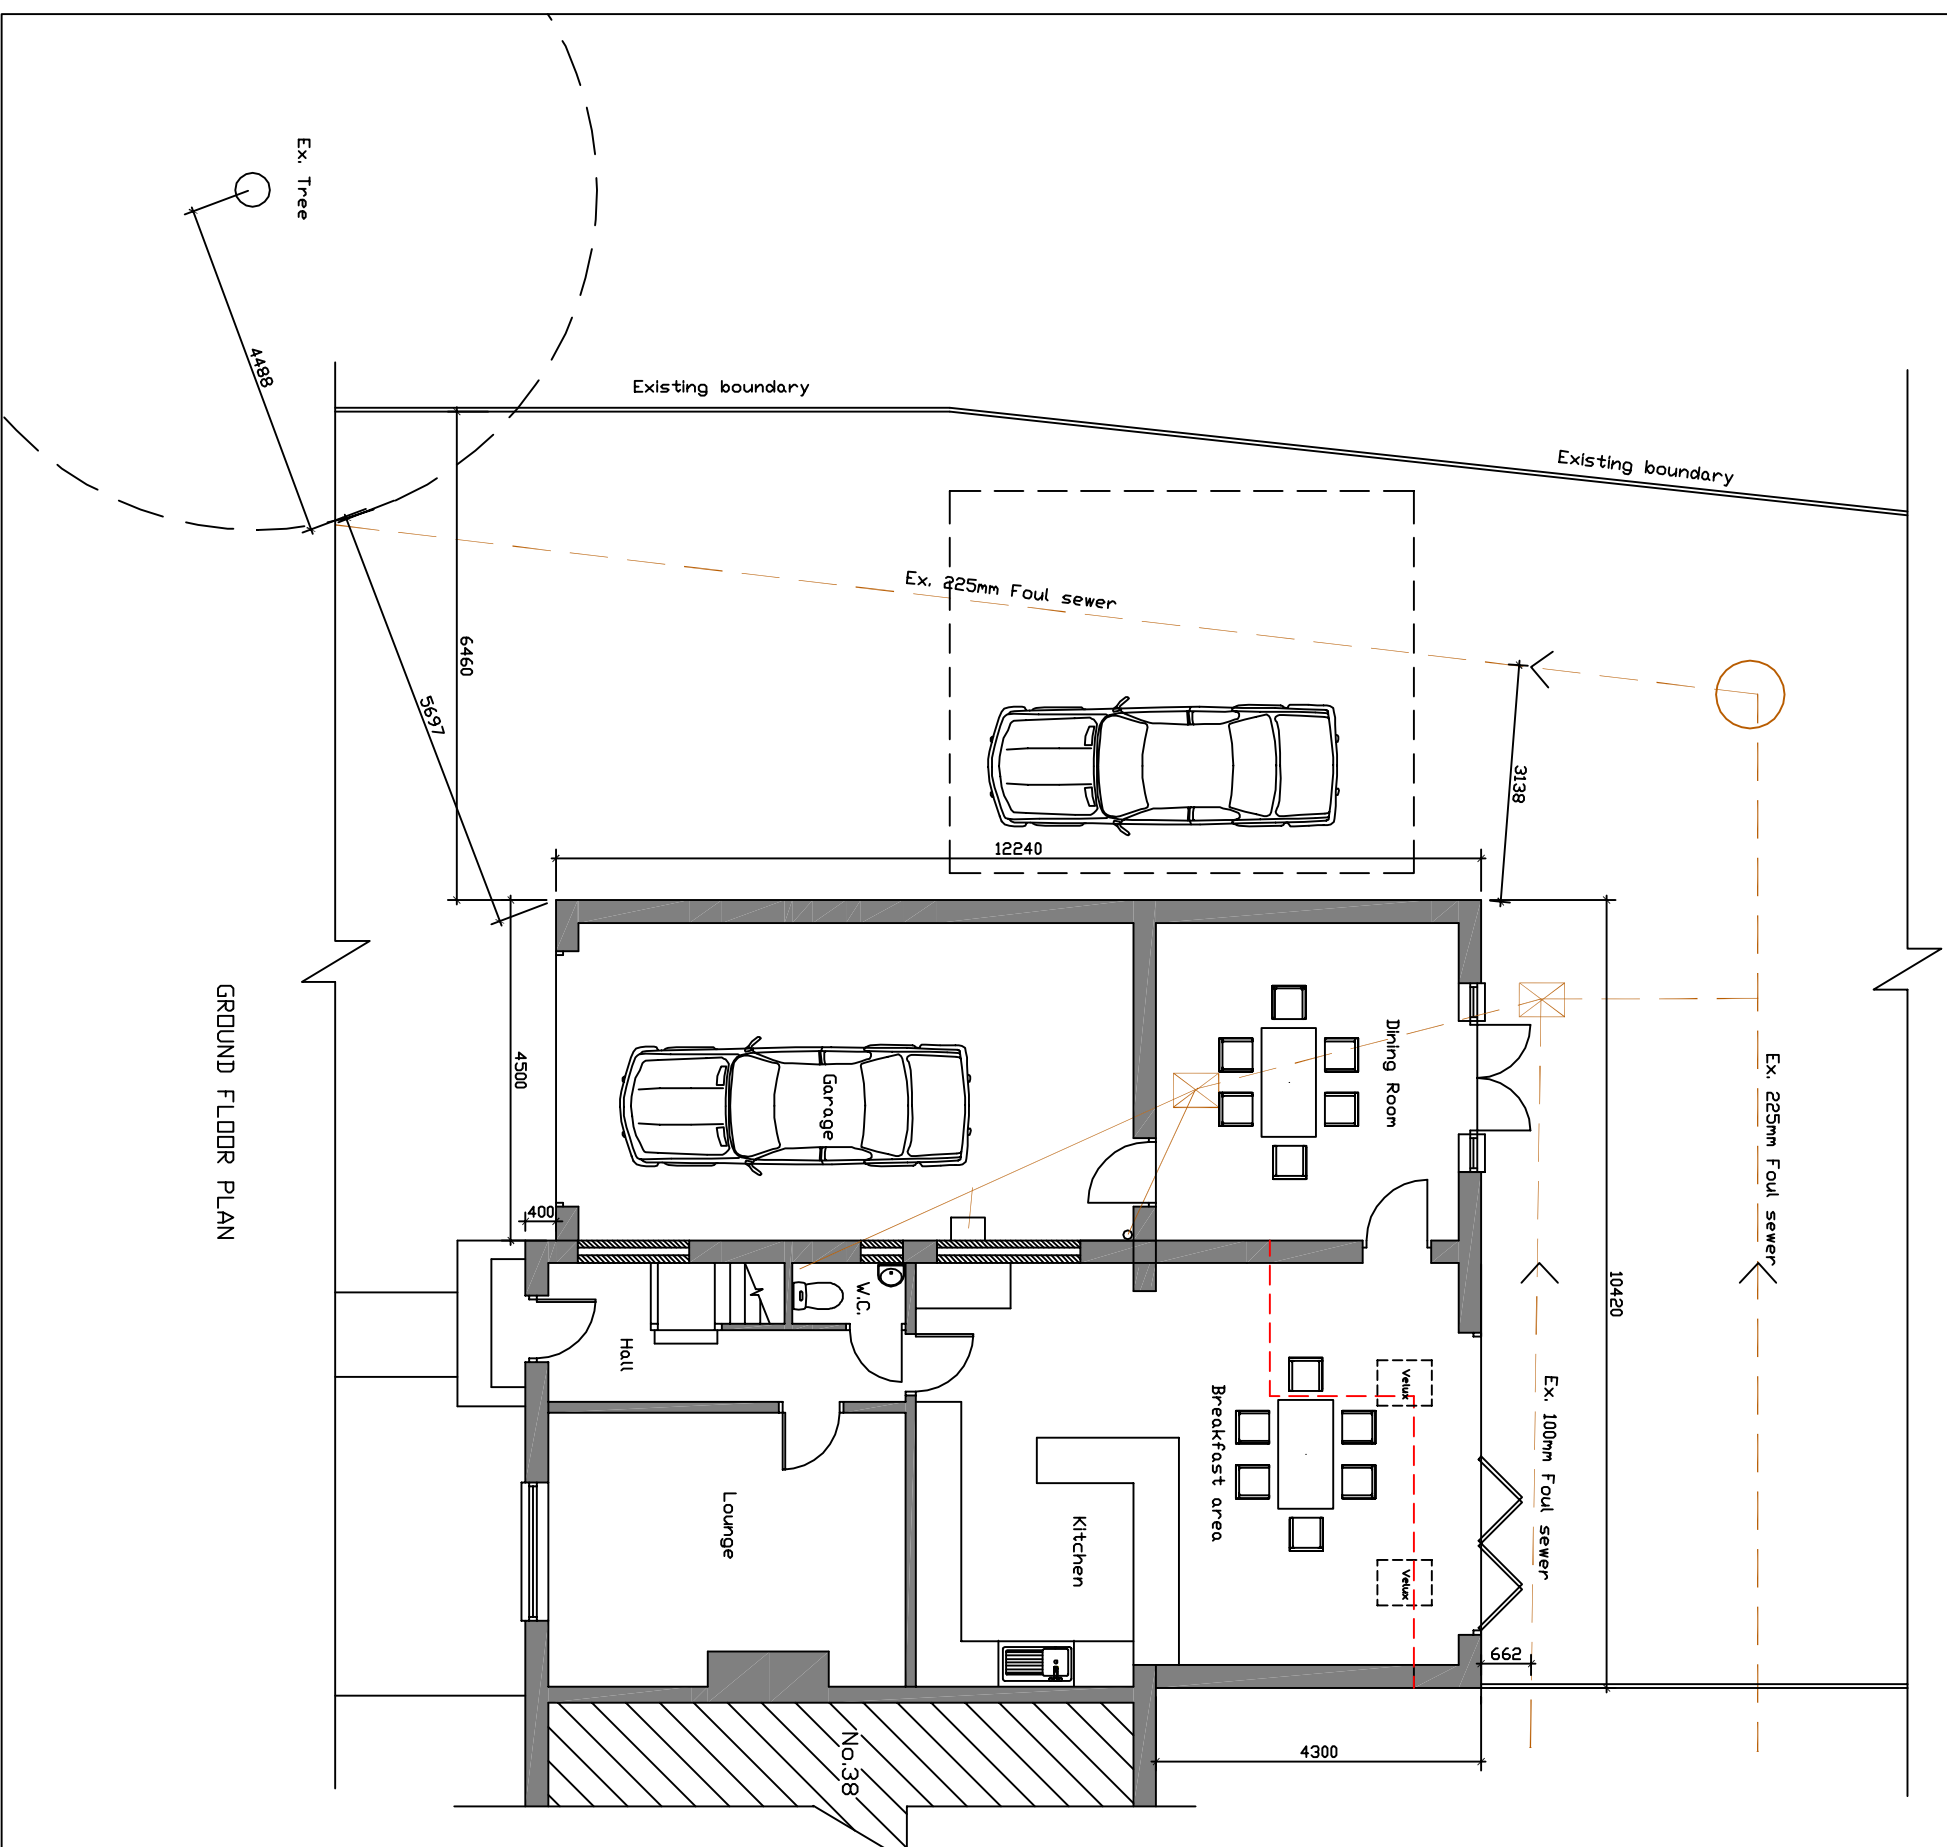
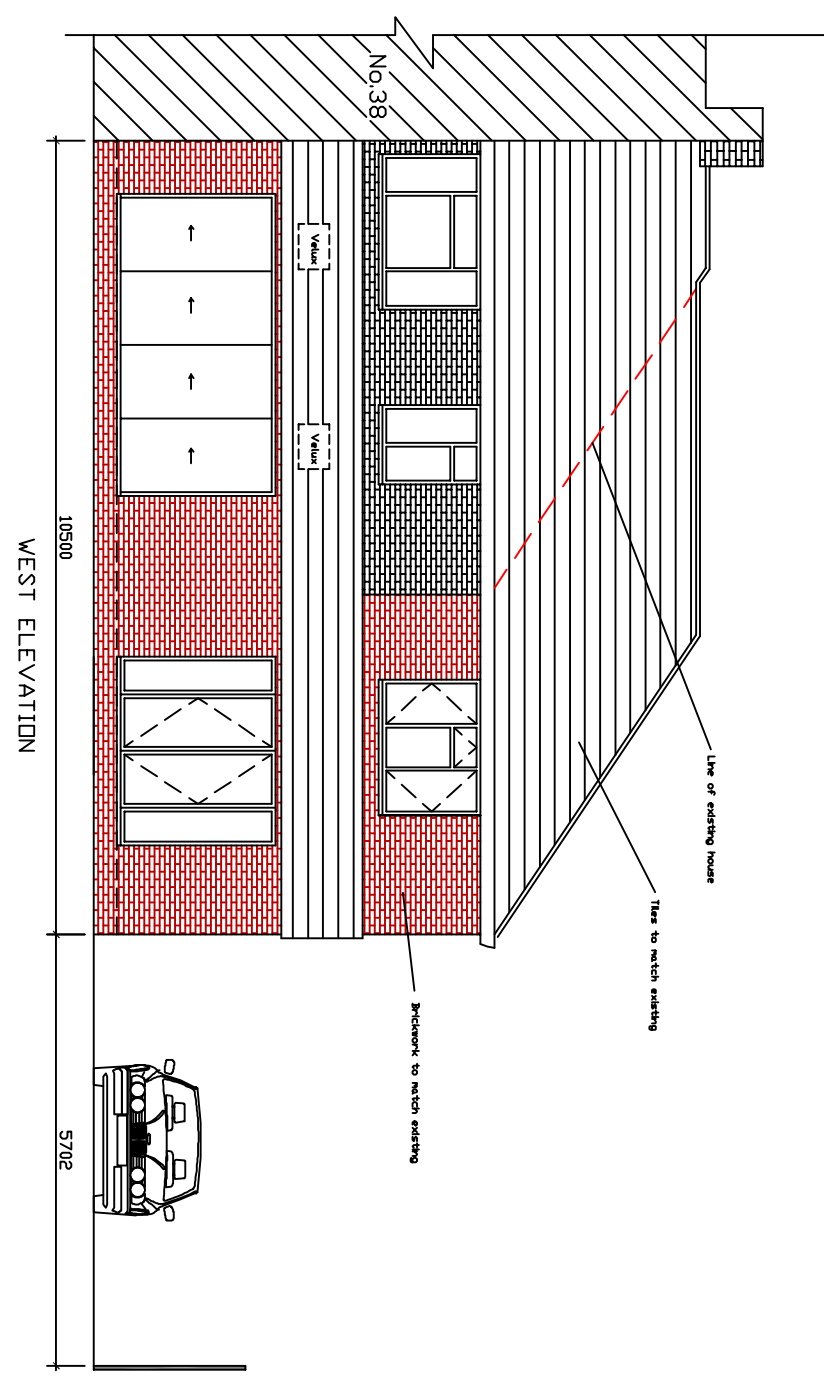
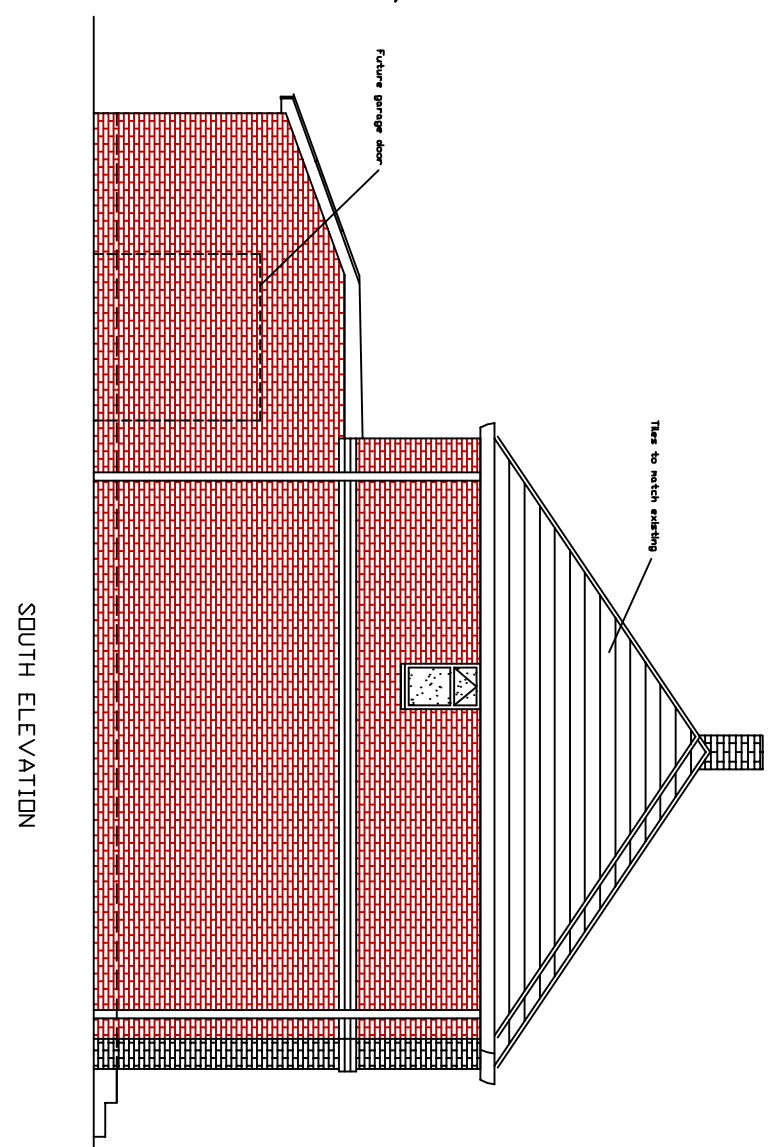


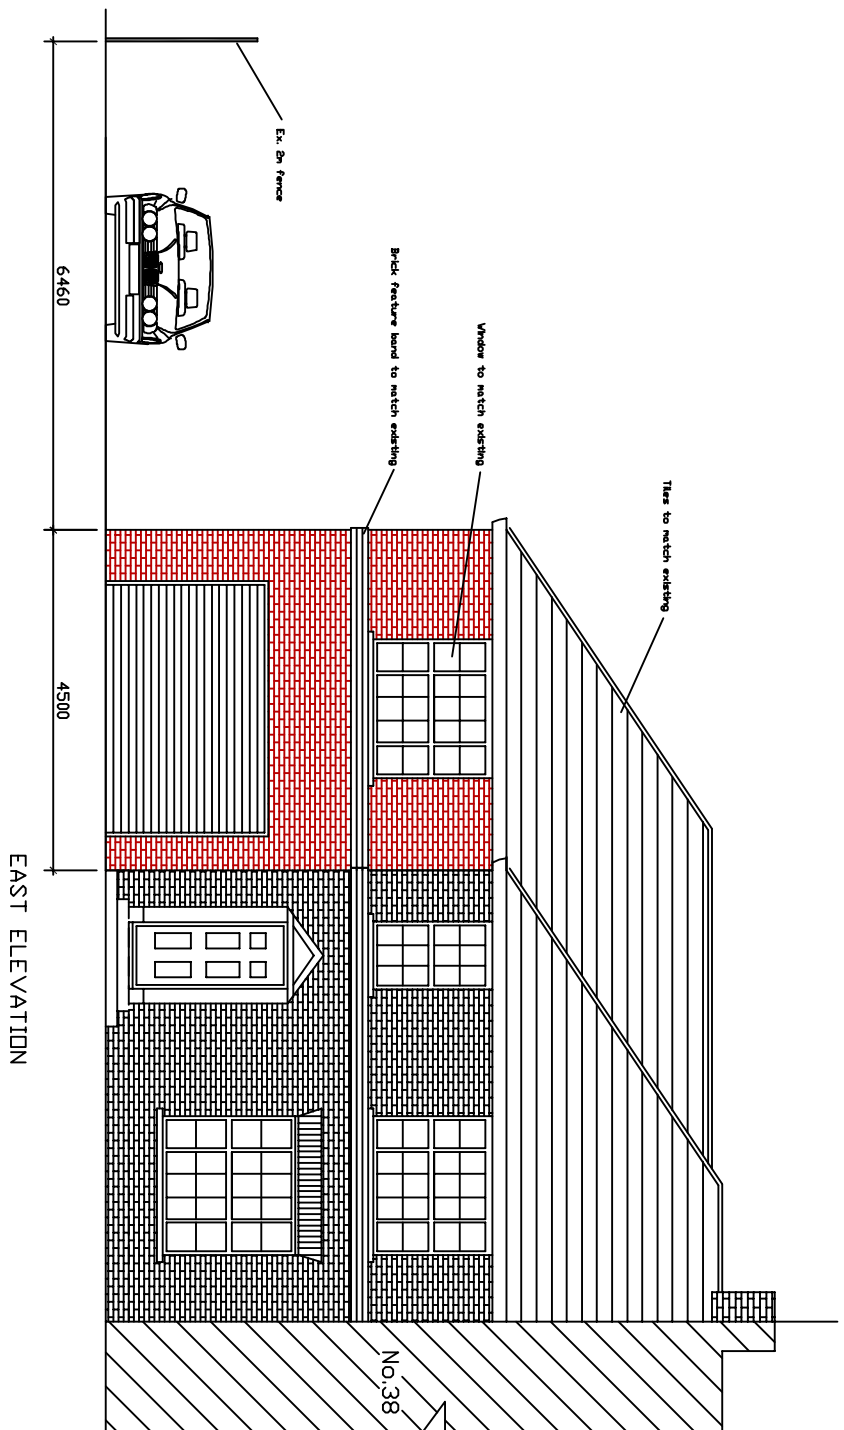

Scale Bar 1:100

0 1 2 3 4 5 6 7 8 9 10m

Address: Proposed extension to 40 Wigan Crescent Bedhampton PO9 3PP	
Drawing Title: Existing Plans & Elevations	
Drawing Number Planning002	Scale: 1:100 @ A2
Date: Jan 2016	Rev: