
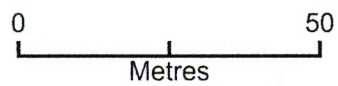


Emsworth jetty - Location Plan 1:1250

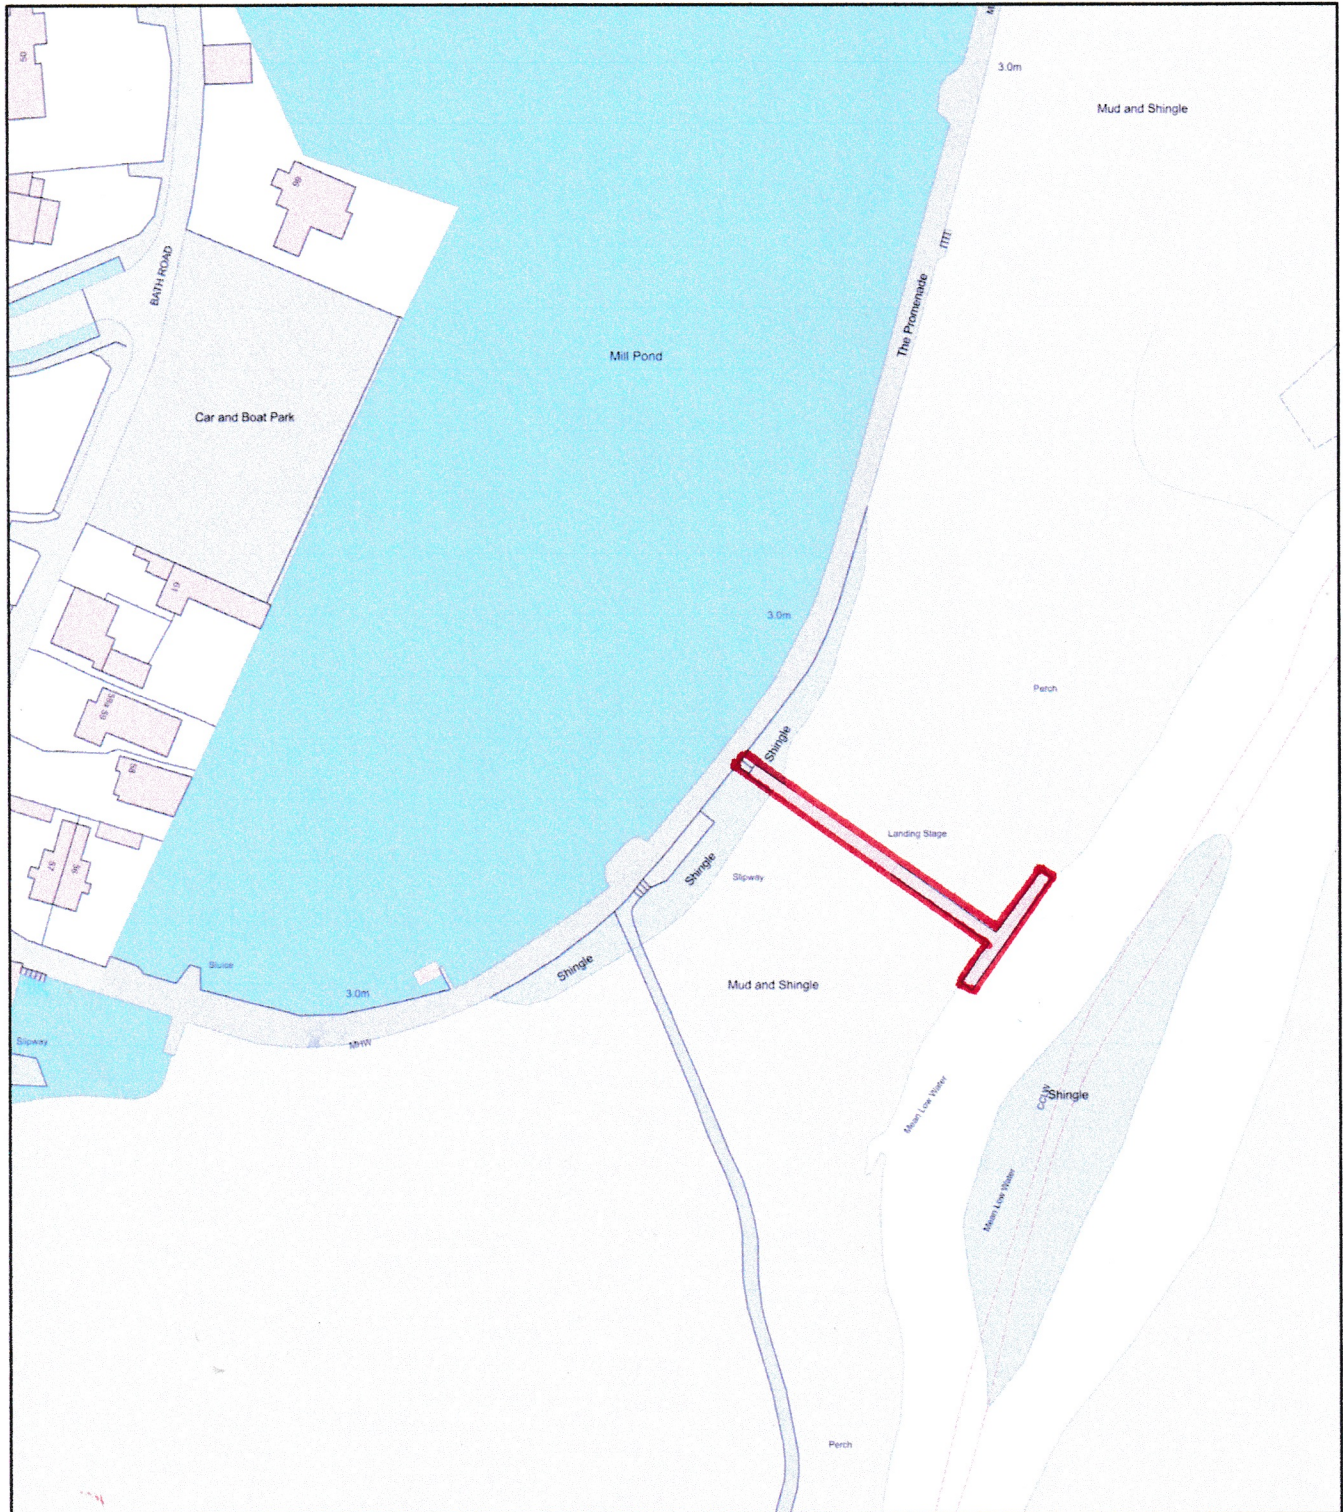

Plan Produced for: Chichester Harbour Authority

Date Produced: 08 Mar 2023

Plan Reference Number: TQRQM23067154339645

Scale: 1:1250 @ A4