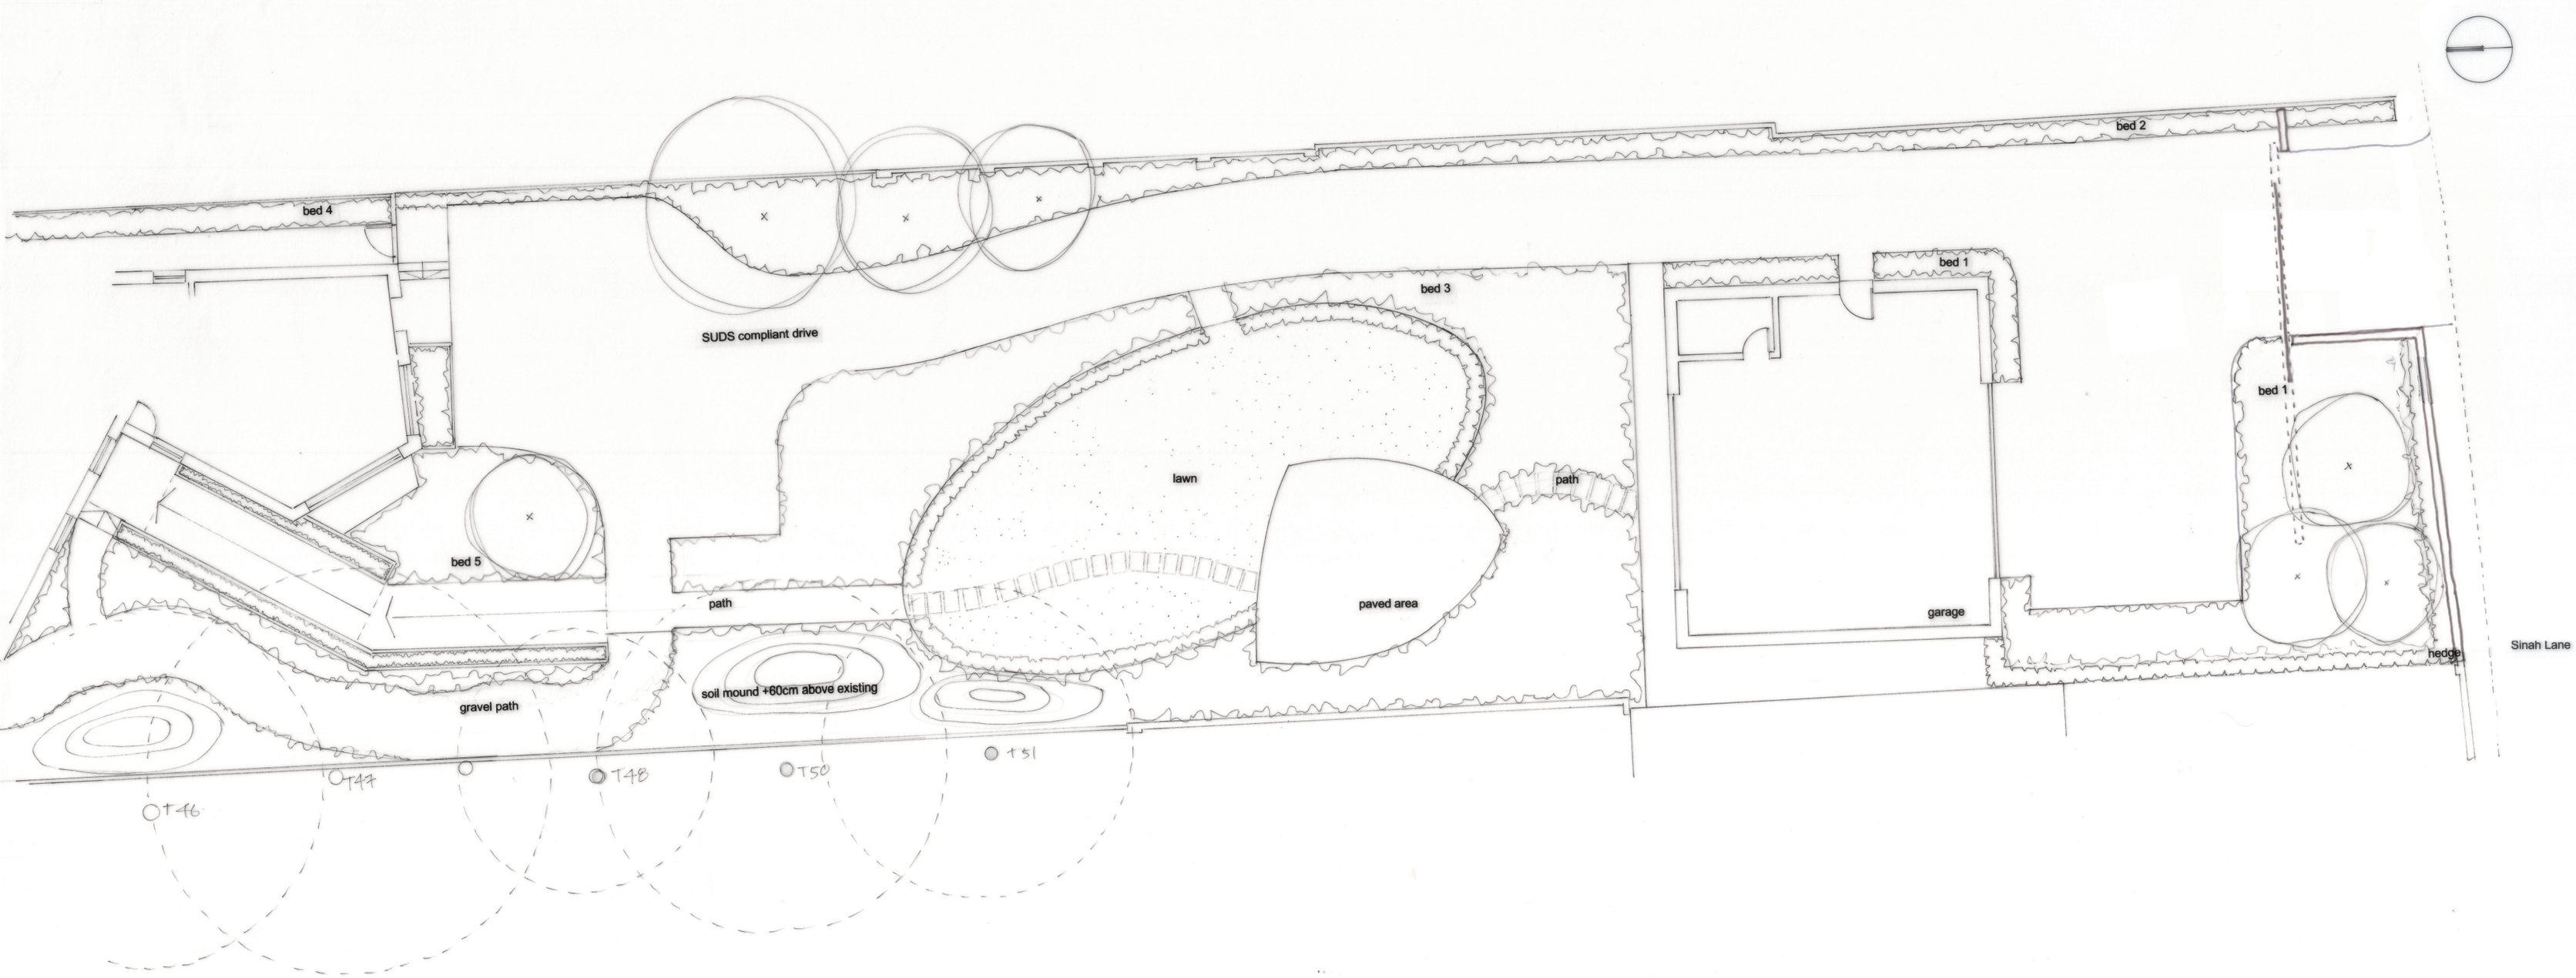


0 1 5 M

Notes:
--------- line denotes tree RPZ
Tree No. relate to Tree survey schedule

Creative Landscapes
Daisy Cottage, 40 Lutener Road
Easebourne, Midhurst, West Sussex GU29 9AT

Landscape Design for 48 Sinah Lane, Hayling Island	
Landscape Layout for Area A	
Scale	1:100
Drawing number	L01
Date	June 2023

Please do not scale from this drawing all measurements must be checked on site