

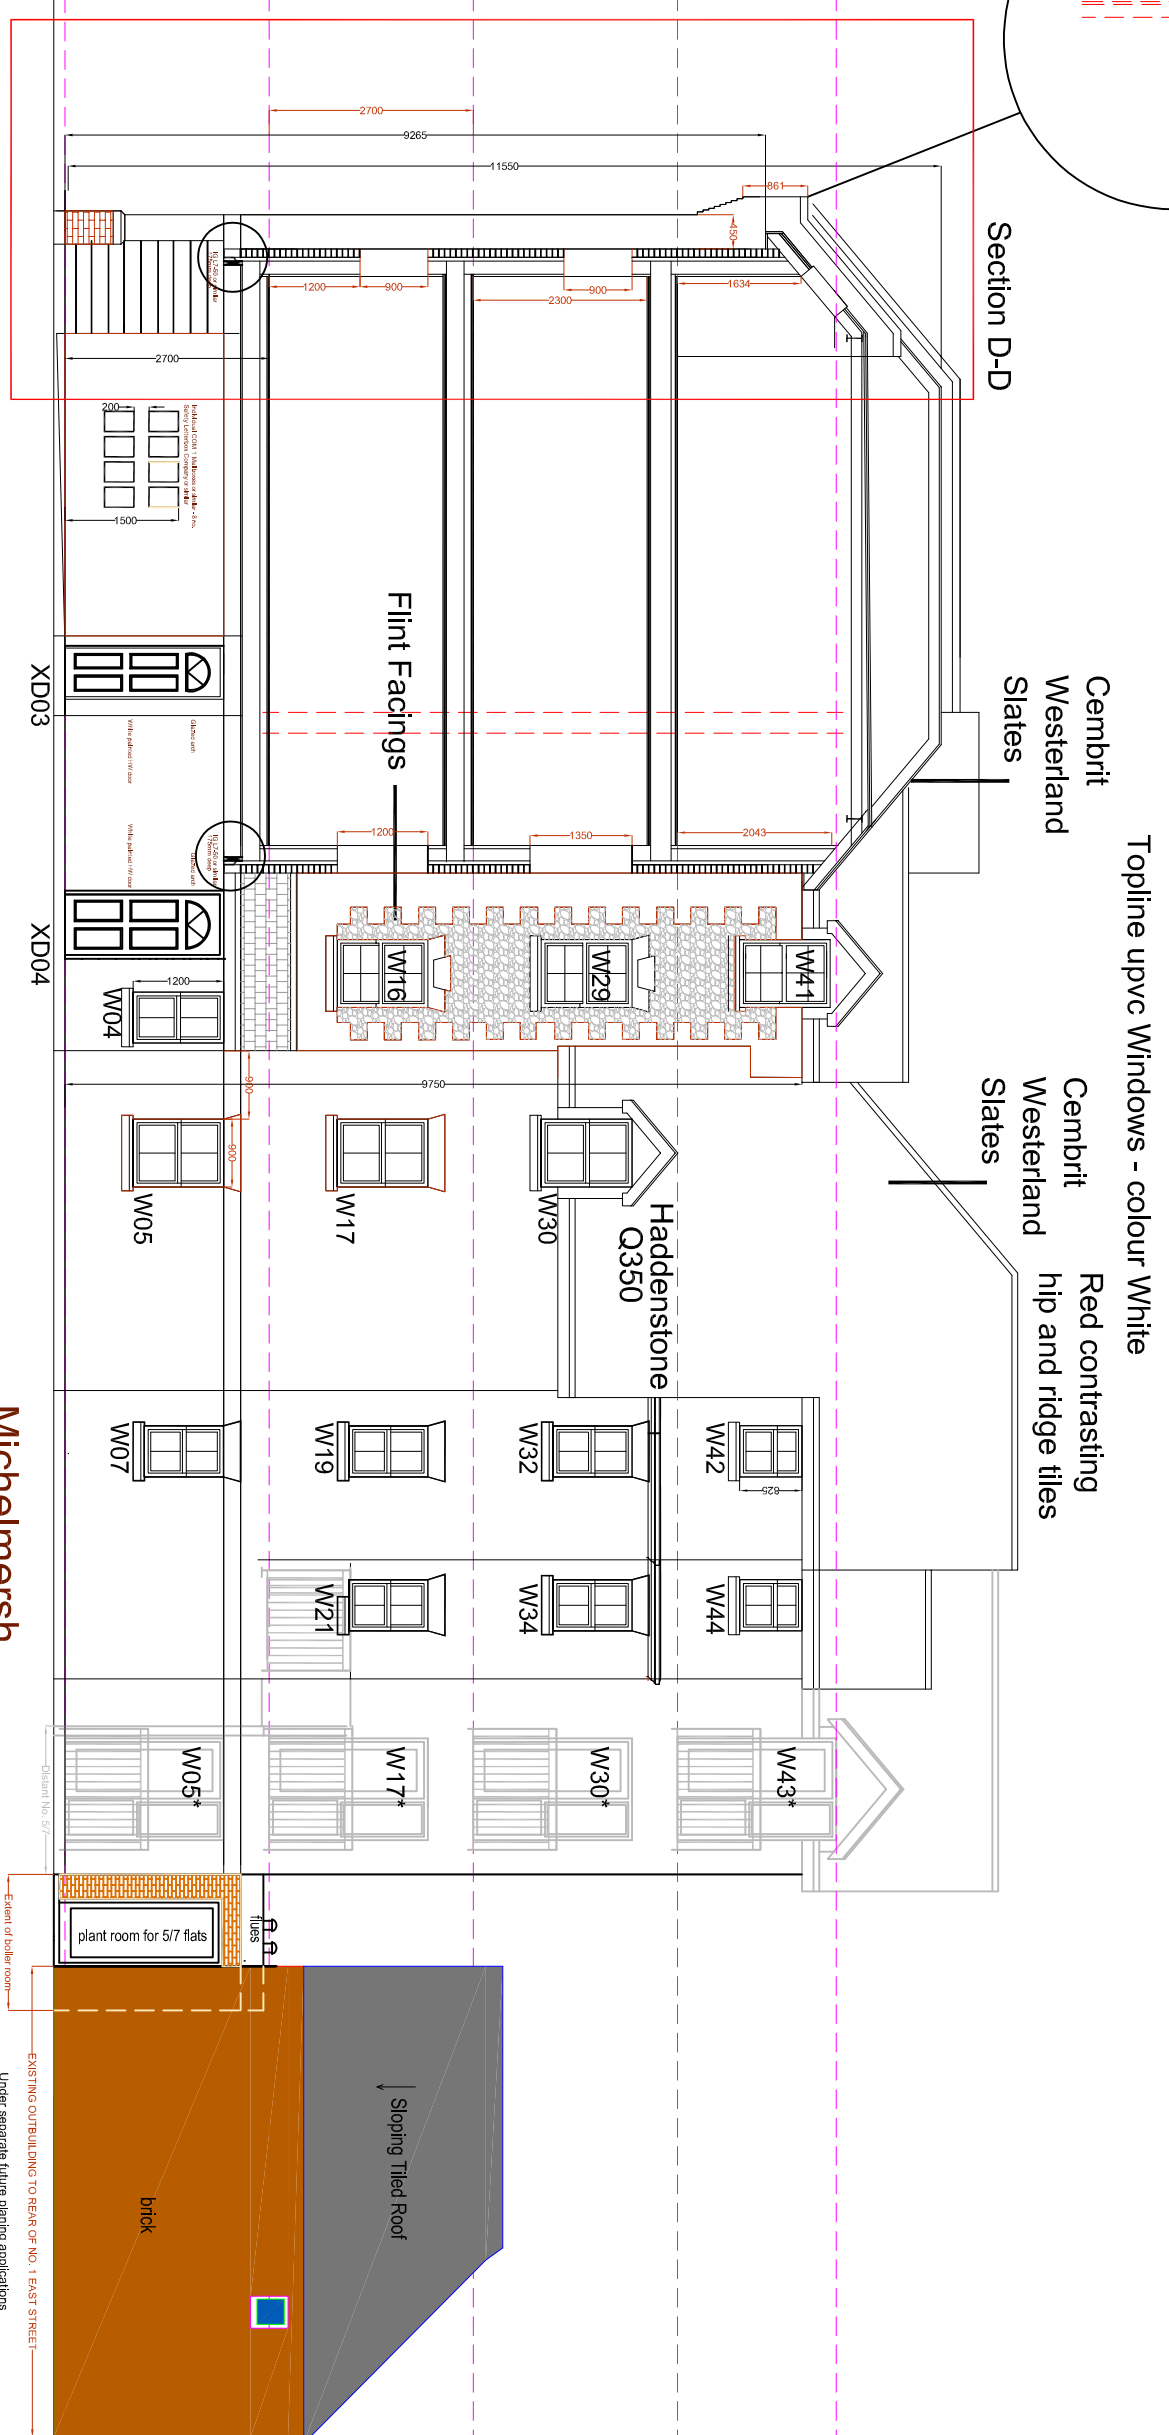
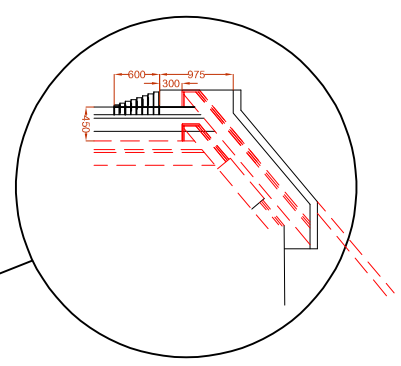
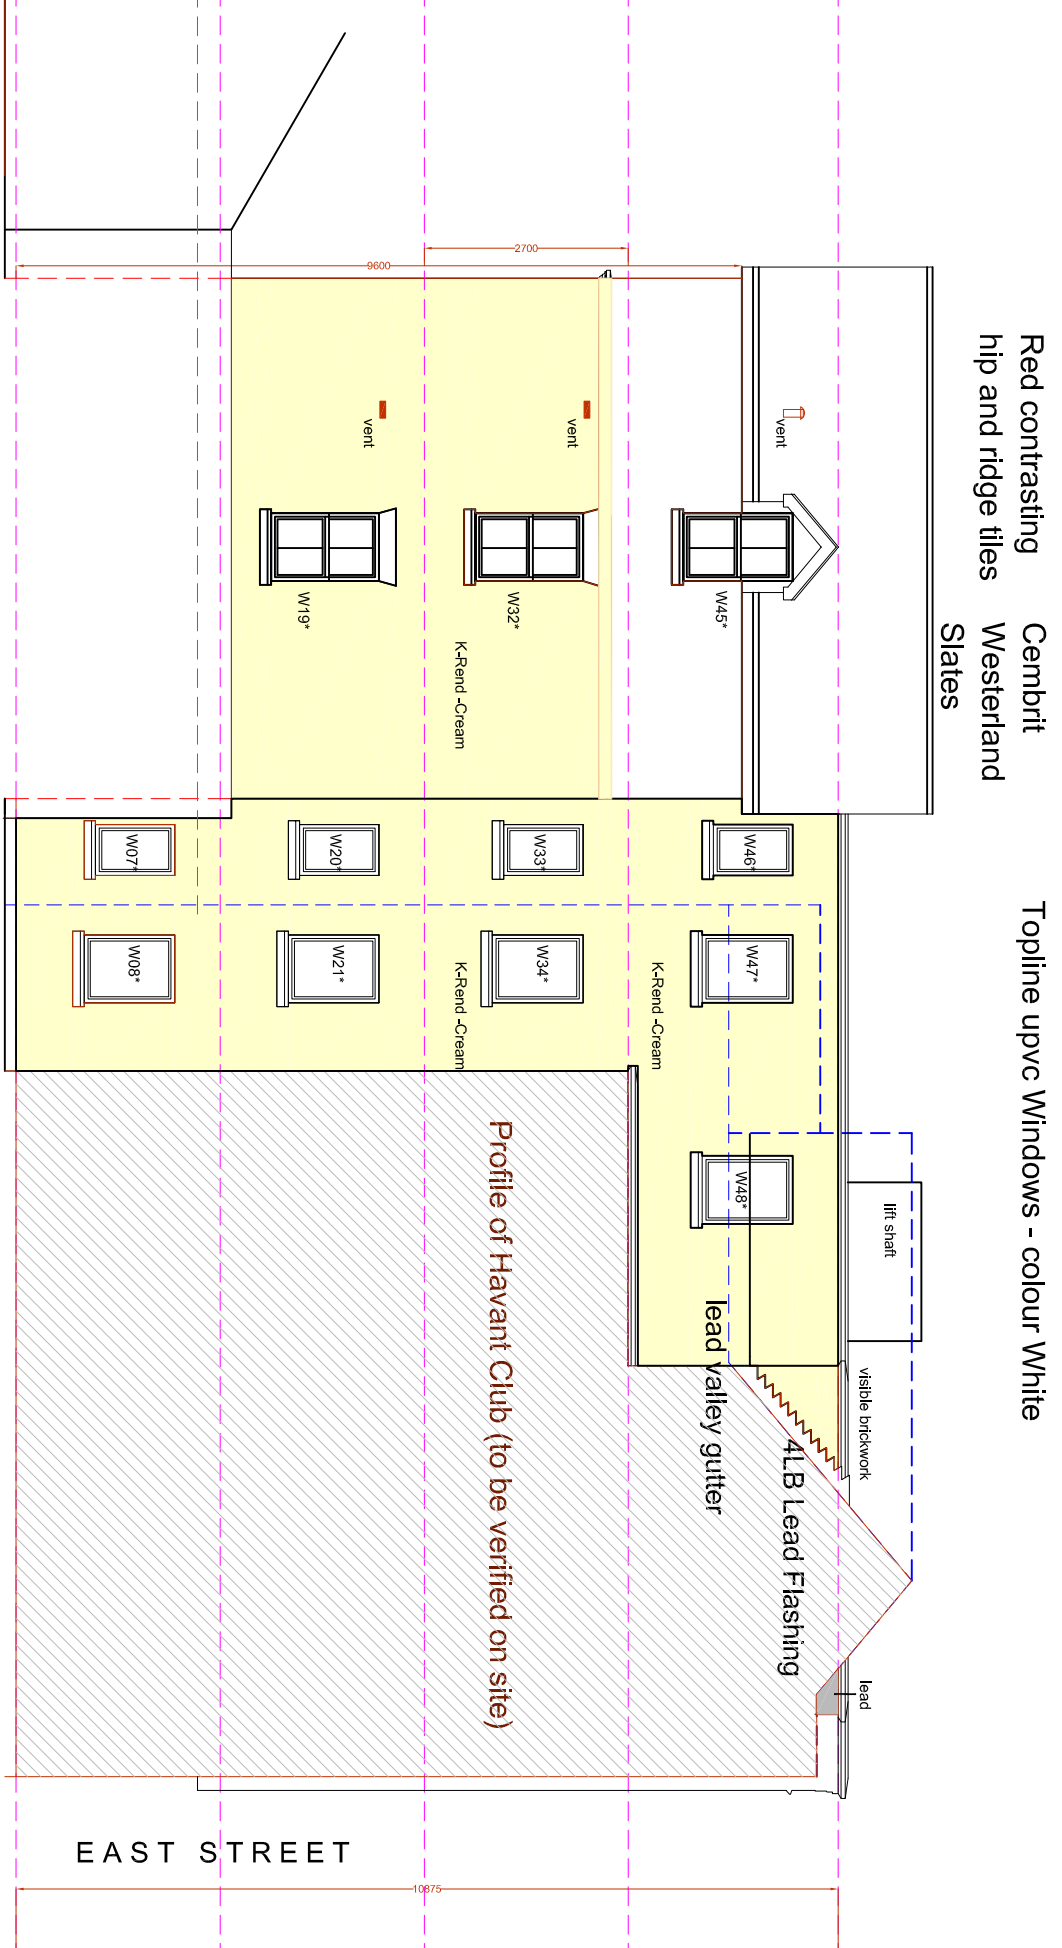


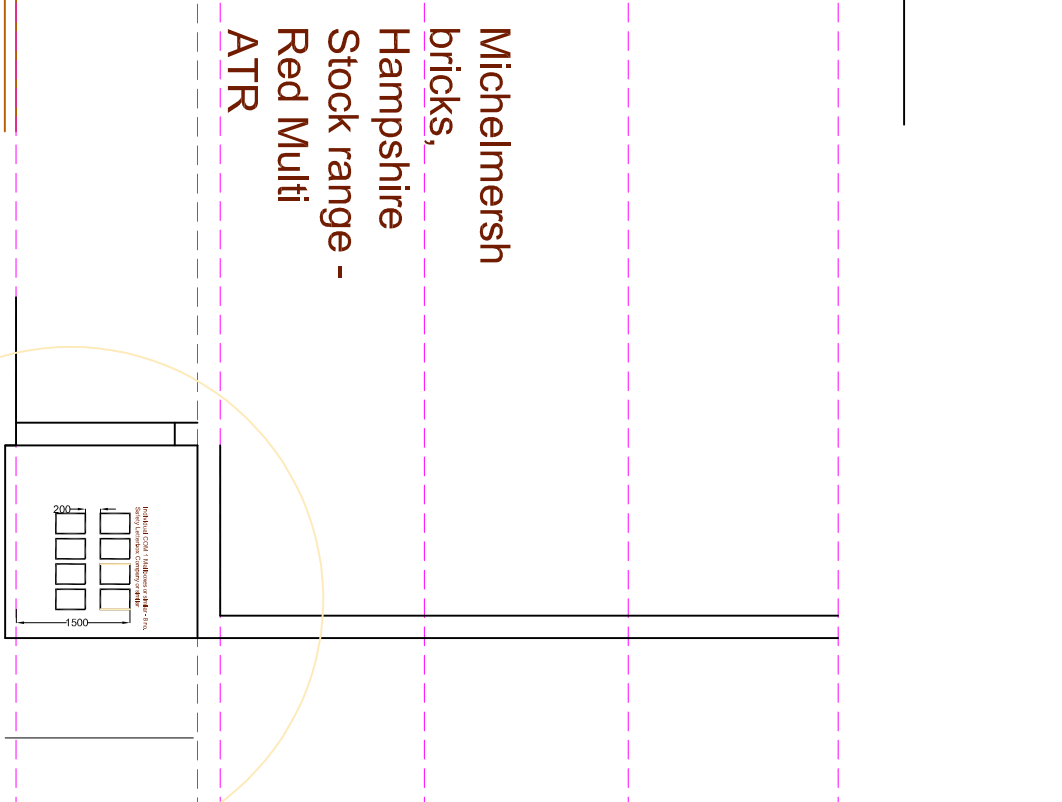


East Elevation

Michelmersh
bricks,
Hampshire
Stock range -
Red Multi
ATR

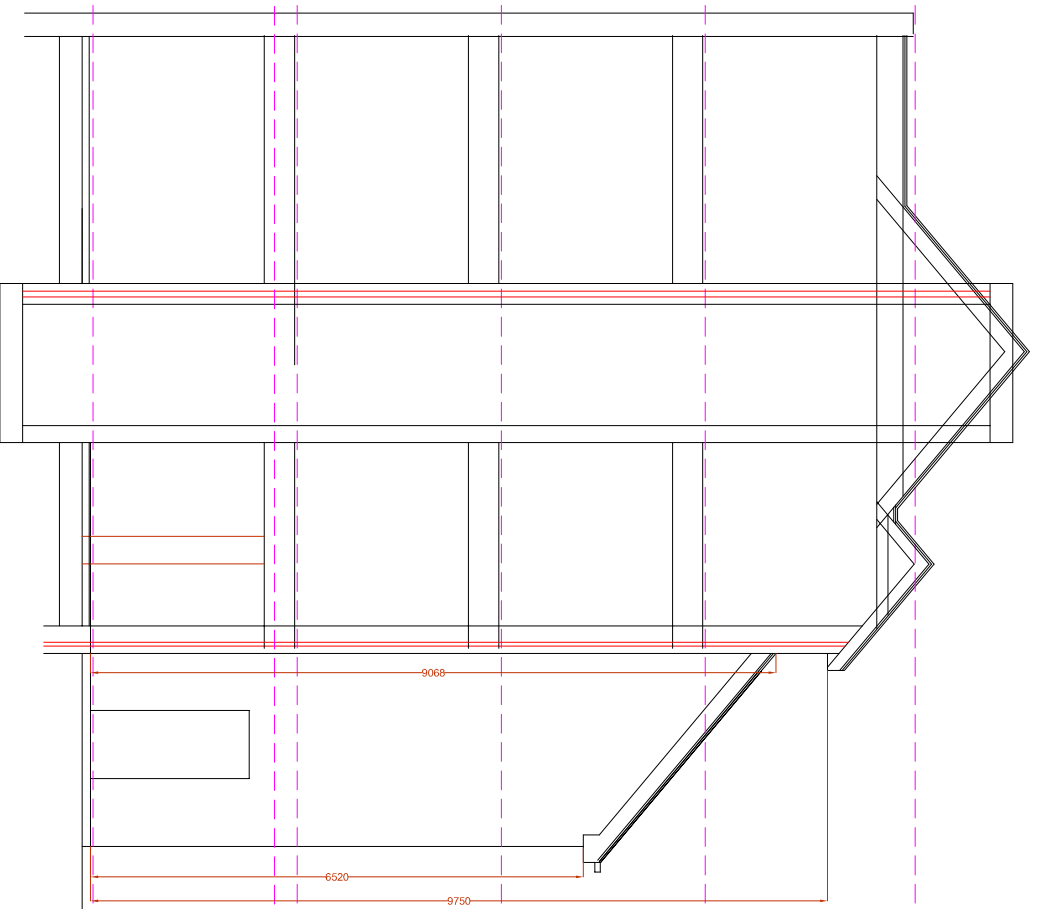

Section A-A

No.5&7 No. 9
South Elevations

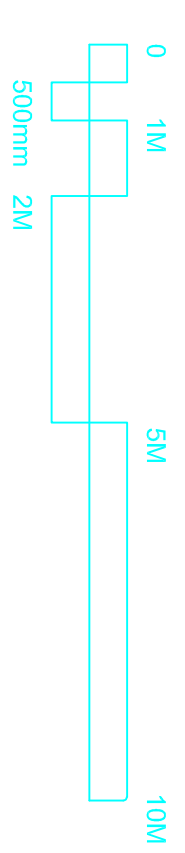

West

EAST STREET

Profile of Havant Club (to be verified on site)

PETER GALLOWAY PARTNERSHIP

1/100	5&7, East Street
<u>DATE</u>	
Mar. 23	Proposed rear addition to form plant room

General Arrangement - Elevs

PG 21/100/W13

A	B	C	D	E	F	G	H
I	J	K	L	M	N	P	Q
R	S	T	U	V	W	X	Y
Z							

ARCHITECTS

TEL: 02392 483153

MOB 07808483362

E-mail: neter@monarchinc.co.uk

1000000