




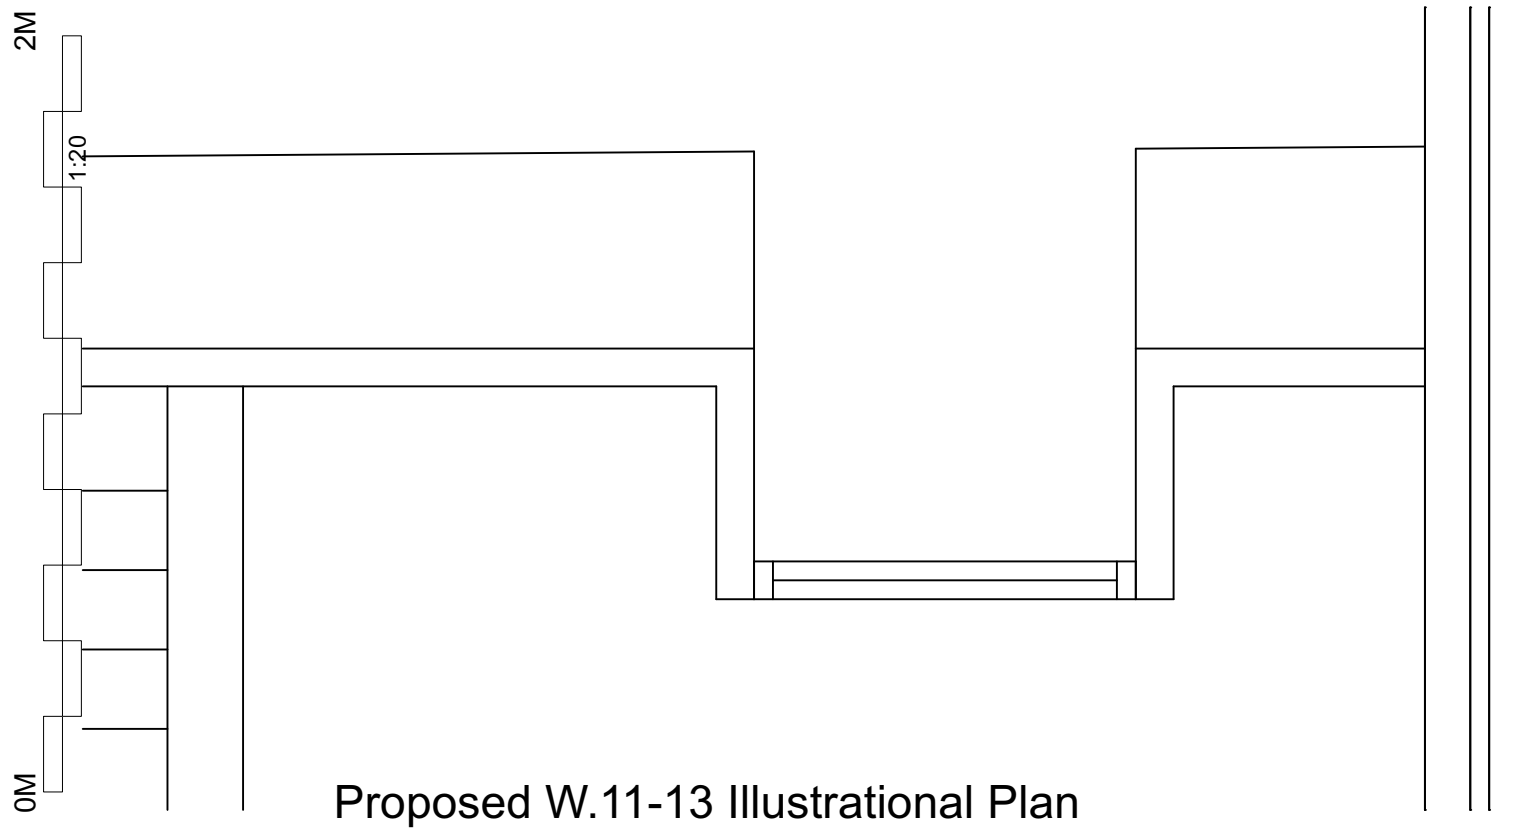

Proposed W.11-13 Illustrational Plan

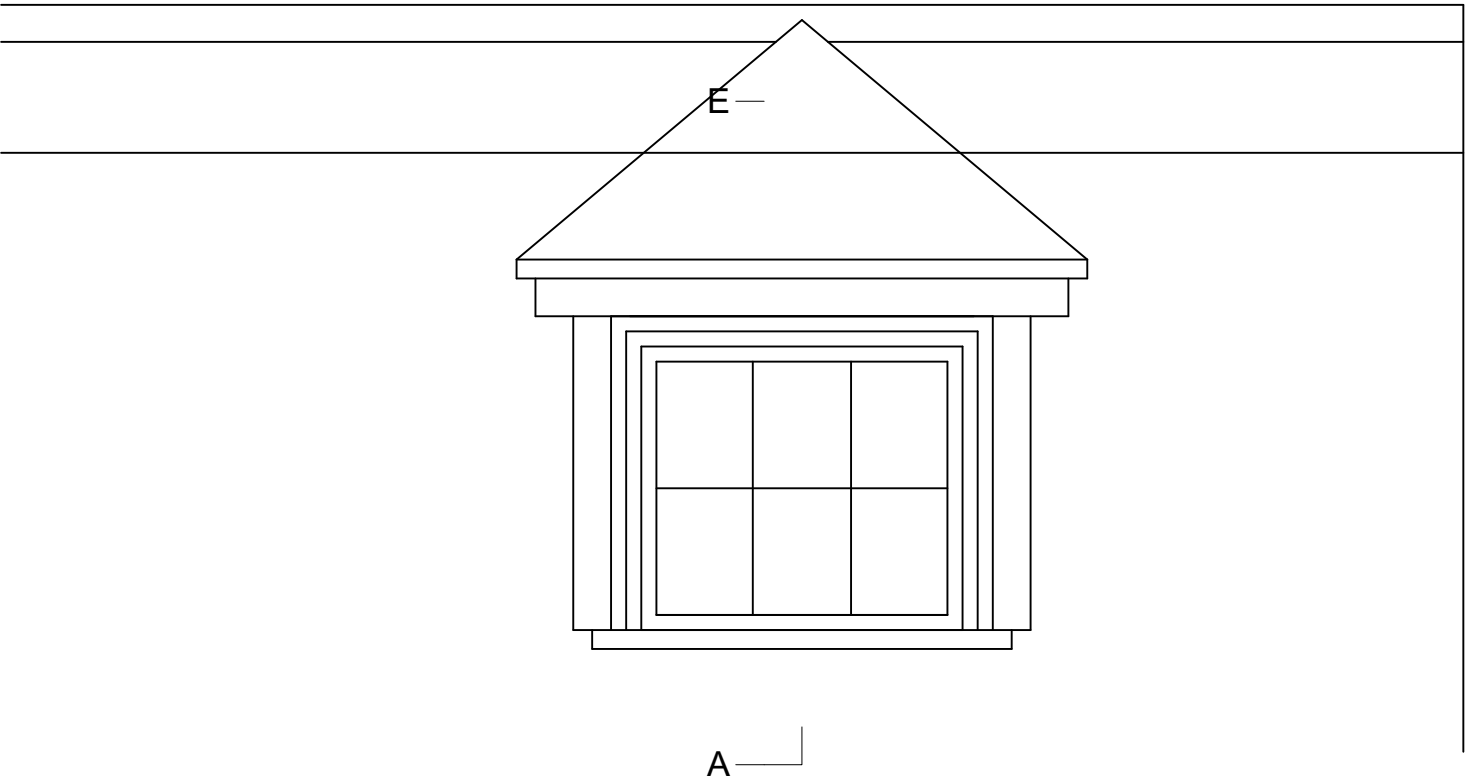

Proposed W.11-16 Illustrational Elevation

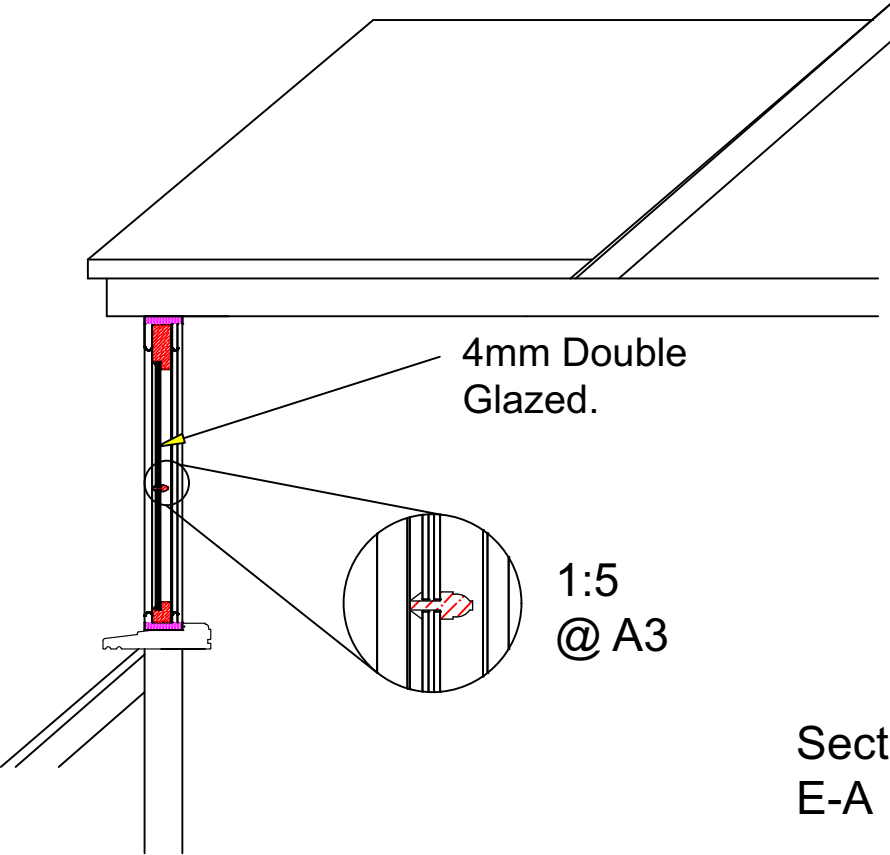

Section E-A