
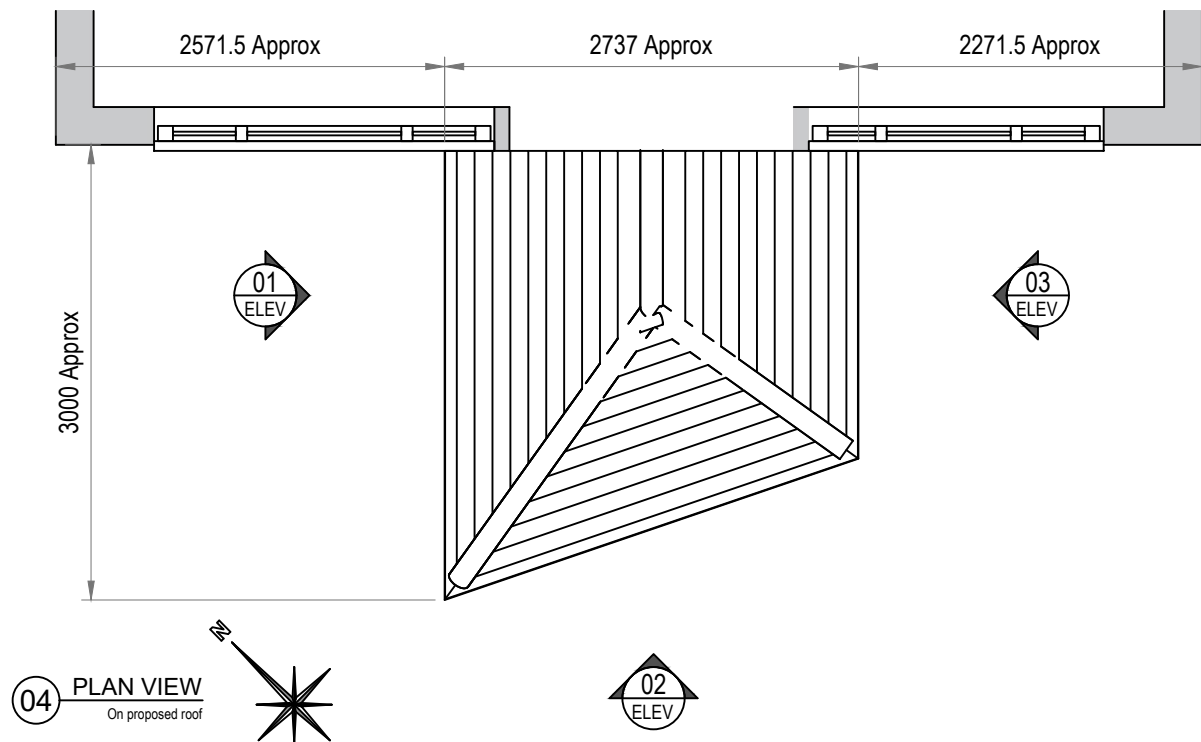


IMPORTANT NOTICE
Solent Facade Services Ltd claims proprietary rights to the information disclosed hereon. This drawing is furnished in confidence on the express understanding that neither it or any reproduction thereof will be disclosed to others or use for the purpose of manufacture or procurement of the article or part shown hereon without the express consent in writing of Solent Facade Services Ltd. It should be understood that any article or part either made in accordance with the attached drawing or copied from an article or part made in accordance with said drawing, without the express permission in writing of Solent Facade Services Ltd will be an infringement of the copyright which subsists in said drawing and therefore actionable at law.
© 2019 Solent Facade Services Ltd


DO NOT SCALE - IF IN DOUBT ASK

SAFETY, HEALTH AND ENVIRONMENTAL INFORMATION

SITE-WIDE AND GENERAL RISKS:
THE FOLLOWING NOTES SHOULD BE READ IN CONJUNCTION WITH CFL PROJECTS HEALTH AND SAFETY PROCEDURES, THE PROJECT SPECIFIC METHOD STATEMENTS AND THE SITE INDUCTION NOTES.

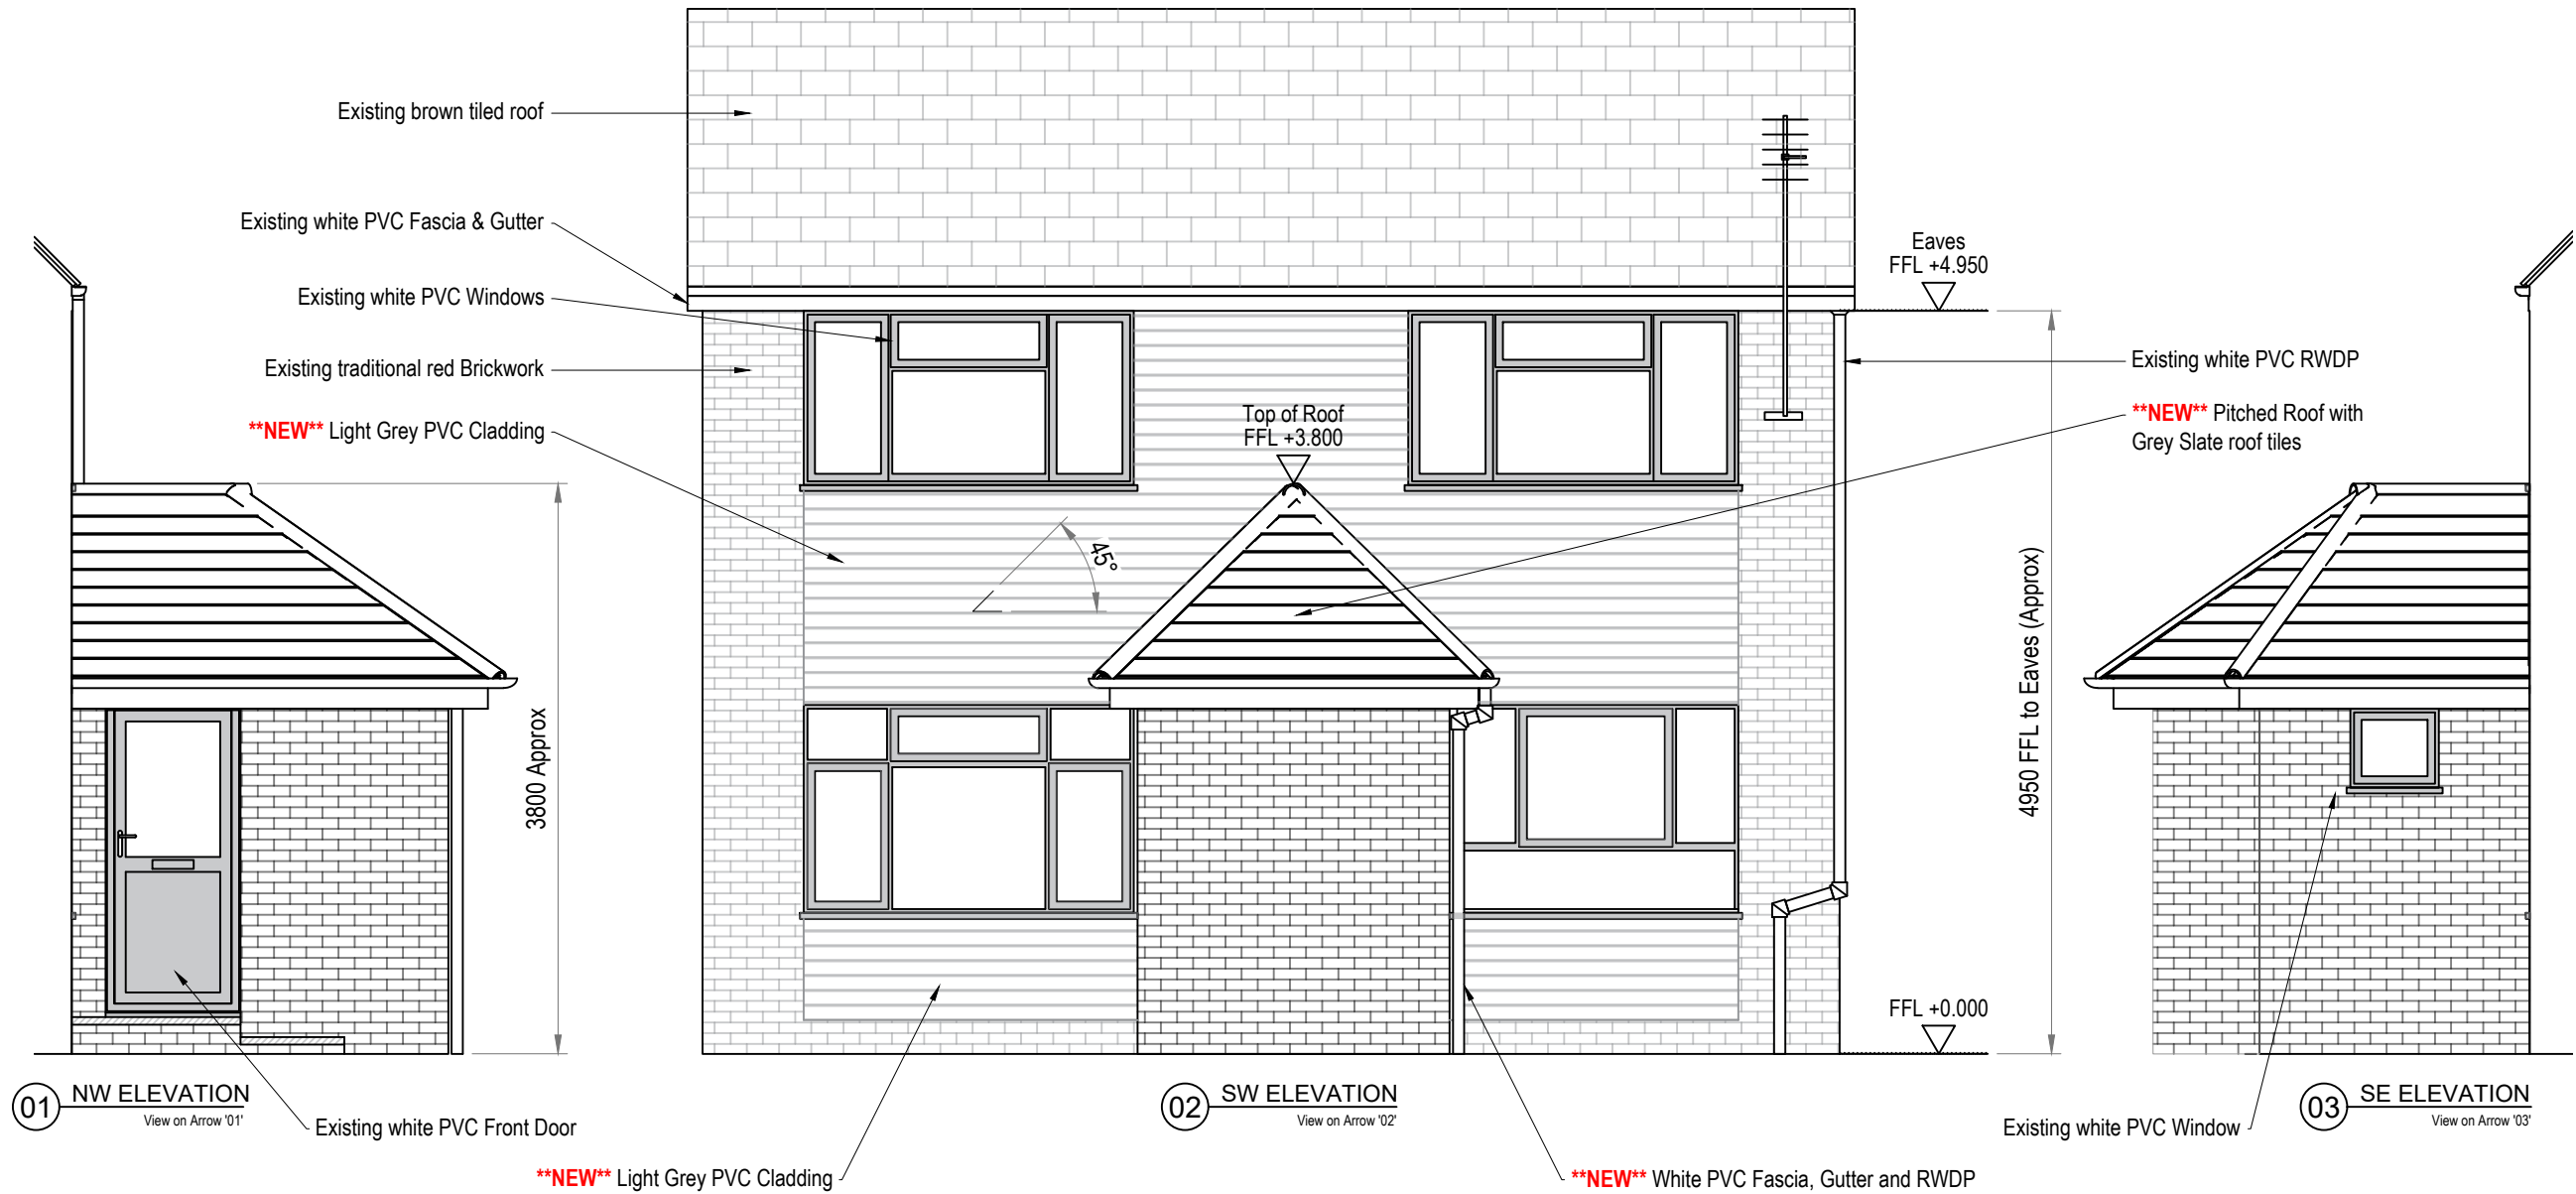

05 PROPOSED FINISHES
New Roof Tiles & Cladding

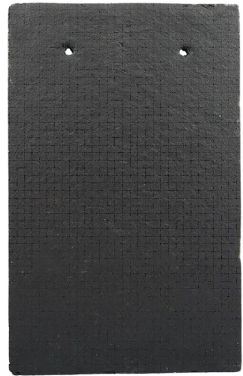

= Proposed Grey Slate Roof tiles



= Proposed Grey Cladding

THE DESIGN TEAM HAVE HIGHLIGHTED THE UNUSUAL AND SIGNIFICANT RISKS ONLY THAT MAY NOT BE OBVIOUS TO A COMPETENT PERSON/CONTRACTOR. THEY ARE TO ASSIST IN RISK REDUCTION ONLY AND ARE NOT NECESSARILY COMPREHENSIVE. IT IS ASSUMED THAT ALL WORKS WILL BE CARRIED OUT BY A COMPETENT PERSON/CONTRACTOR WORKING, WHERE APPROPRIATE, TO AN APPROVED METHOD STATEMENT.

00	20/09/23	Issued for Planning Approval	CB
REV	DATE	DESCRIPTION	BY

solent façade services

Mr. D Hurt, 73 Mill Road,
Waterlooville, Hants, PO7 7DH

Alterations to Porch Roof & Ext Cladding
PROPOSED ELEVATIONS and PLAN

SCALE	NTS @ A3	DATE	02/09/23	DRAWN BY	CB
DRG No.	MR-GA-002	CHECKED	MH	REVISION	00
ISSUED FOR	PLANNING	ORIGINAL SIZE	A3		