NOTES:

SUBJECT TO STATUTORY CONSENTS

SUBJECT TO SURVEY

BASED ON OS MAP REPRODUCED BY PERMISSION OF CONTROLLER OF HM STATIONARY OFFICE (c) CROWN COPYRIGHT

COPYRIGHT RESERVED

DO NOT USE ELECTRONIC VERSIONS OF THIS DRAWING TO DETERMINE DIMENSIONS UNLESS SPECIFICALLY AUTHORISED BY MICHAEL SPARKS ASSOCIATES

IF USING AN ELECTRONIC VERSION OF THIS DRAWING FIGURED DIMENSIONS TAKE PRECEDENCE AND NOTIFY MICHAEL SPARKS ASSOCIATES OF ANY DISCREPANCIES

N

0 25 50 100m

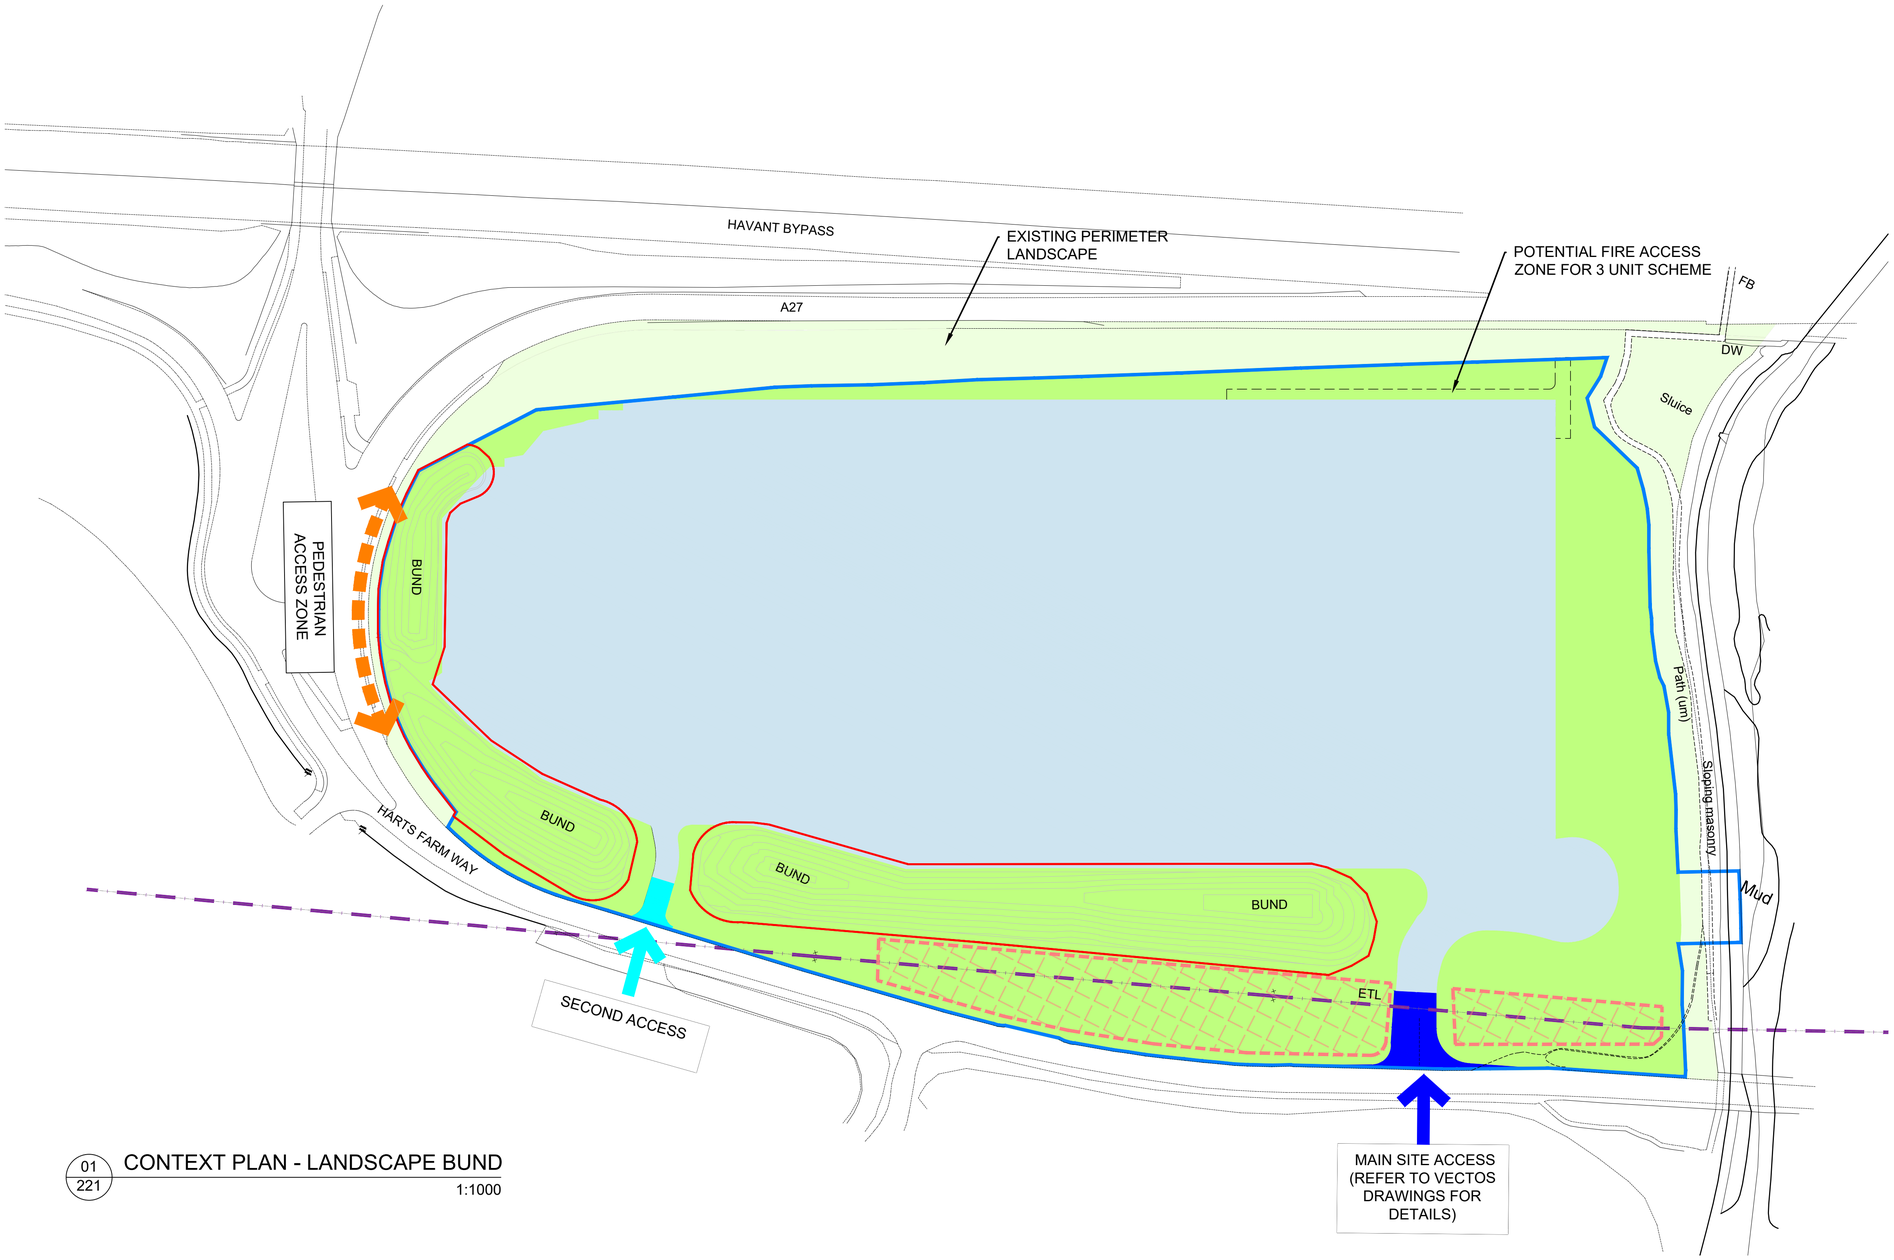

01 / 221 CONTEXT PLAN - LANDSCAPE BUND

1:1000

KEY:

- DEVELOPMENT ZONE
- LANDSCAPE BUFFER (INCL. PEDESTRIAN & SECONDARY ACCESS)
- PROTECTED AREA FOR SLOW WORMS
- MAIN SITE ACCESS
- SECOND SITE ACCESS
- PEDESTRIAN ACCESS
- OVERHEAD CABLES
- OUTLINE PLANNING APPLICATION BUNDARY
- RESERVED MATTERS APPLICATION BOUNDARY FOR BUNDS

REV	DATE	NOTE	DRAW	CHCK
–	--/04/2023	First Issue	AH	AC

NOTE

THIS CONTEXT PLAN IS BASED ON APPROVED PARAMETERS PLAN DRAWING NUMBER 31383-PL-201 D

MICHAEL SPARKS ASSOCIATES
CHARTERED ARCHITECTS
11 PLATO PLACE
ST.DIONIS ROAD
LONDON SW6 4TU
TELEPHONE 020 7736 6162
www.msa-architects.co.uk

DRAFT

TITLE
HARTS FARM WAY, HAVANT

DRAWING
CONTEXT PLAN
for LANDSCAPE BUNDS

CLIENT
CLOWES DEVELOPMENTS (UK) LTD.

DATE	SCALE	DRAWN
APRIL 2023	1:1000 @ A1	AH
	STATUS	CHECKED
	PLANNING	AC

DRAWING NUMBER
31383 / PL / 221