


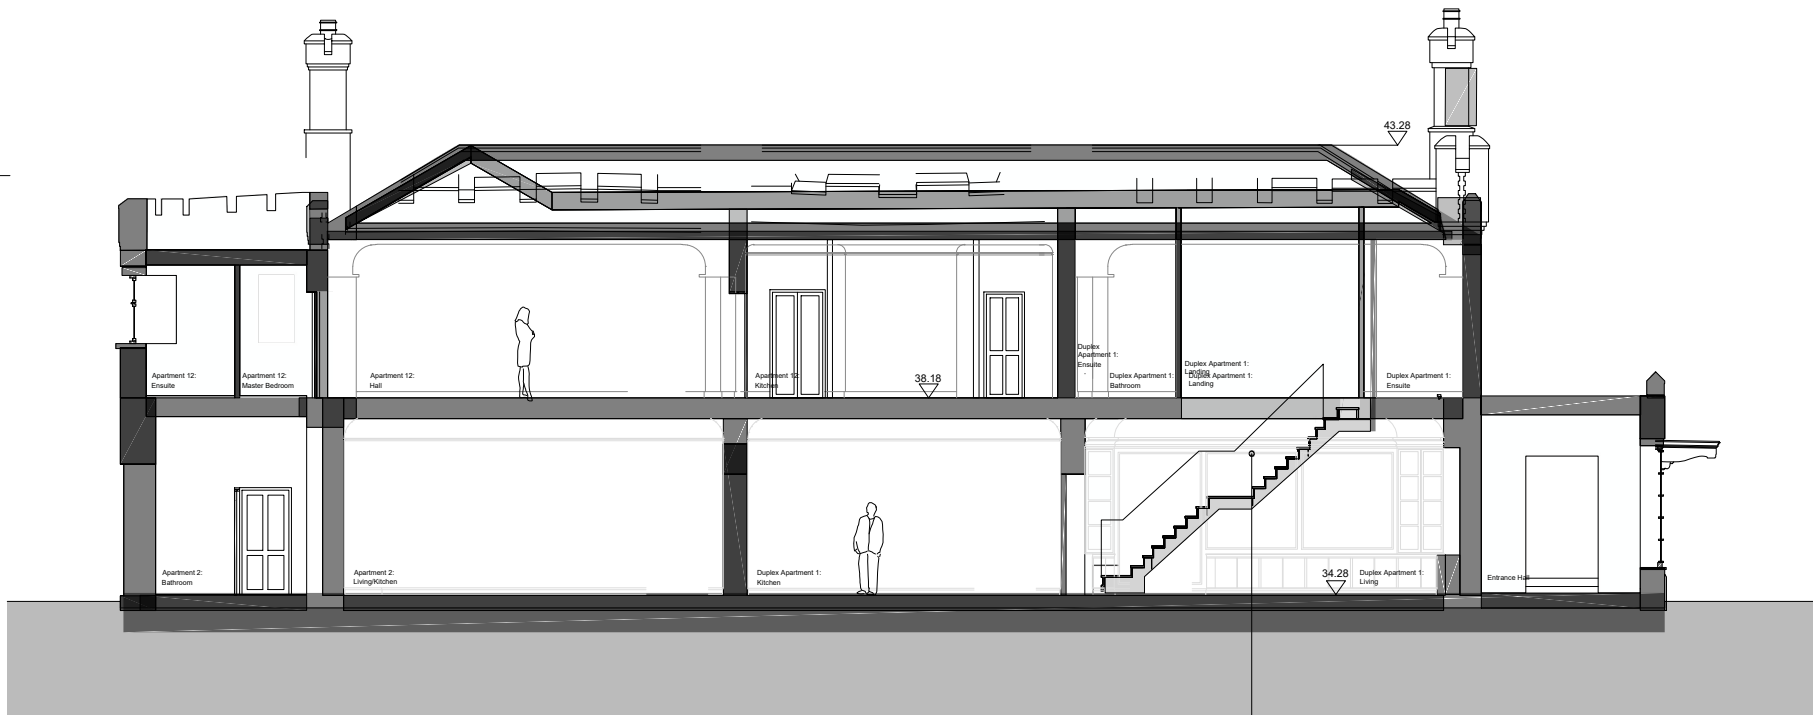


Cross Section A-A
[Proposed]



Cross Section B-B
[Proposed]



Cross Section C-C
[Proposed]

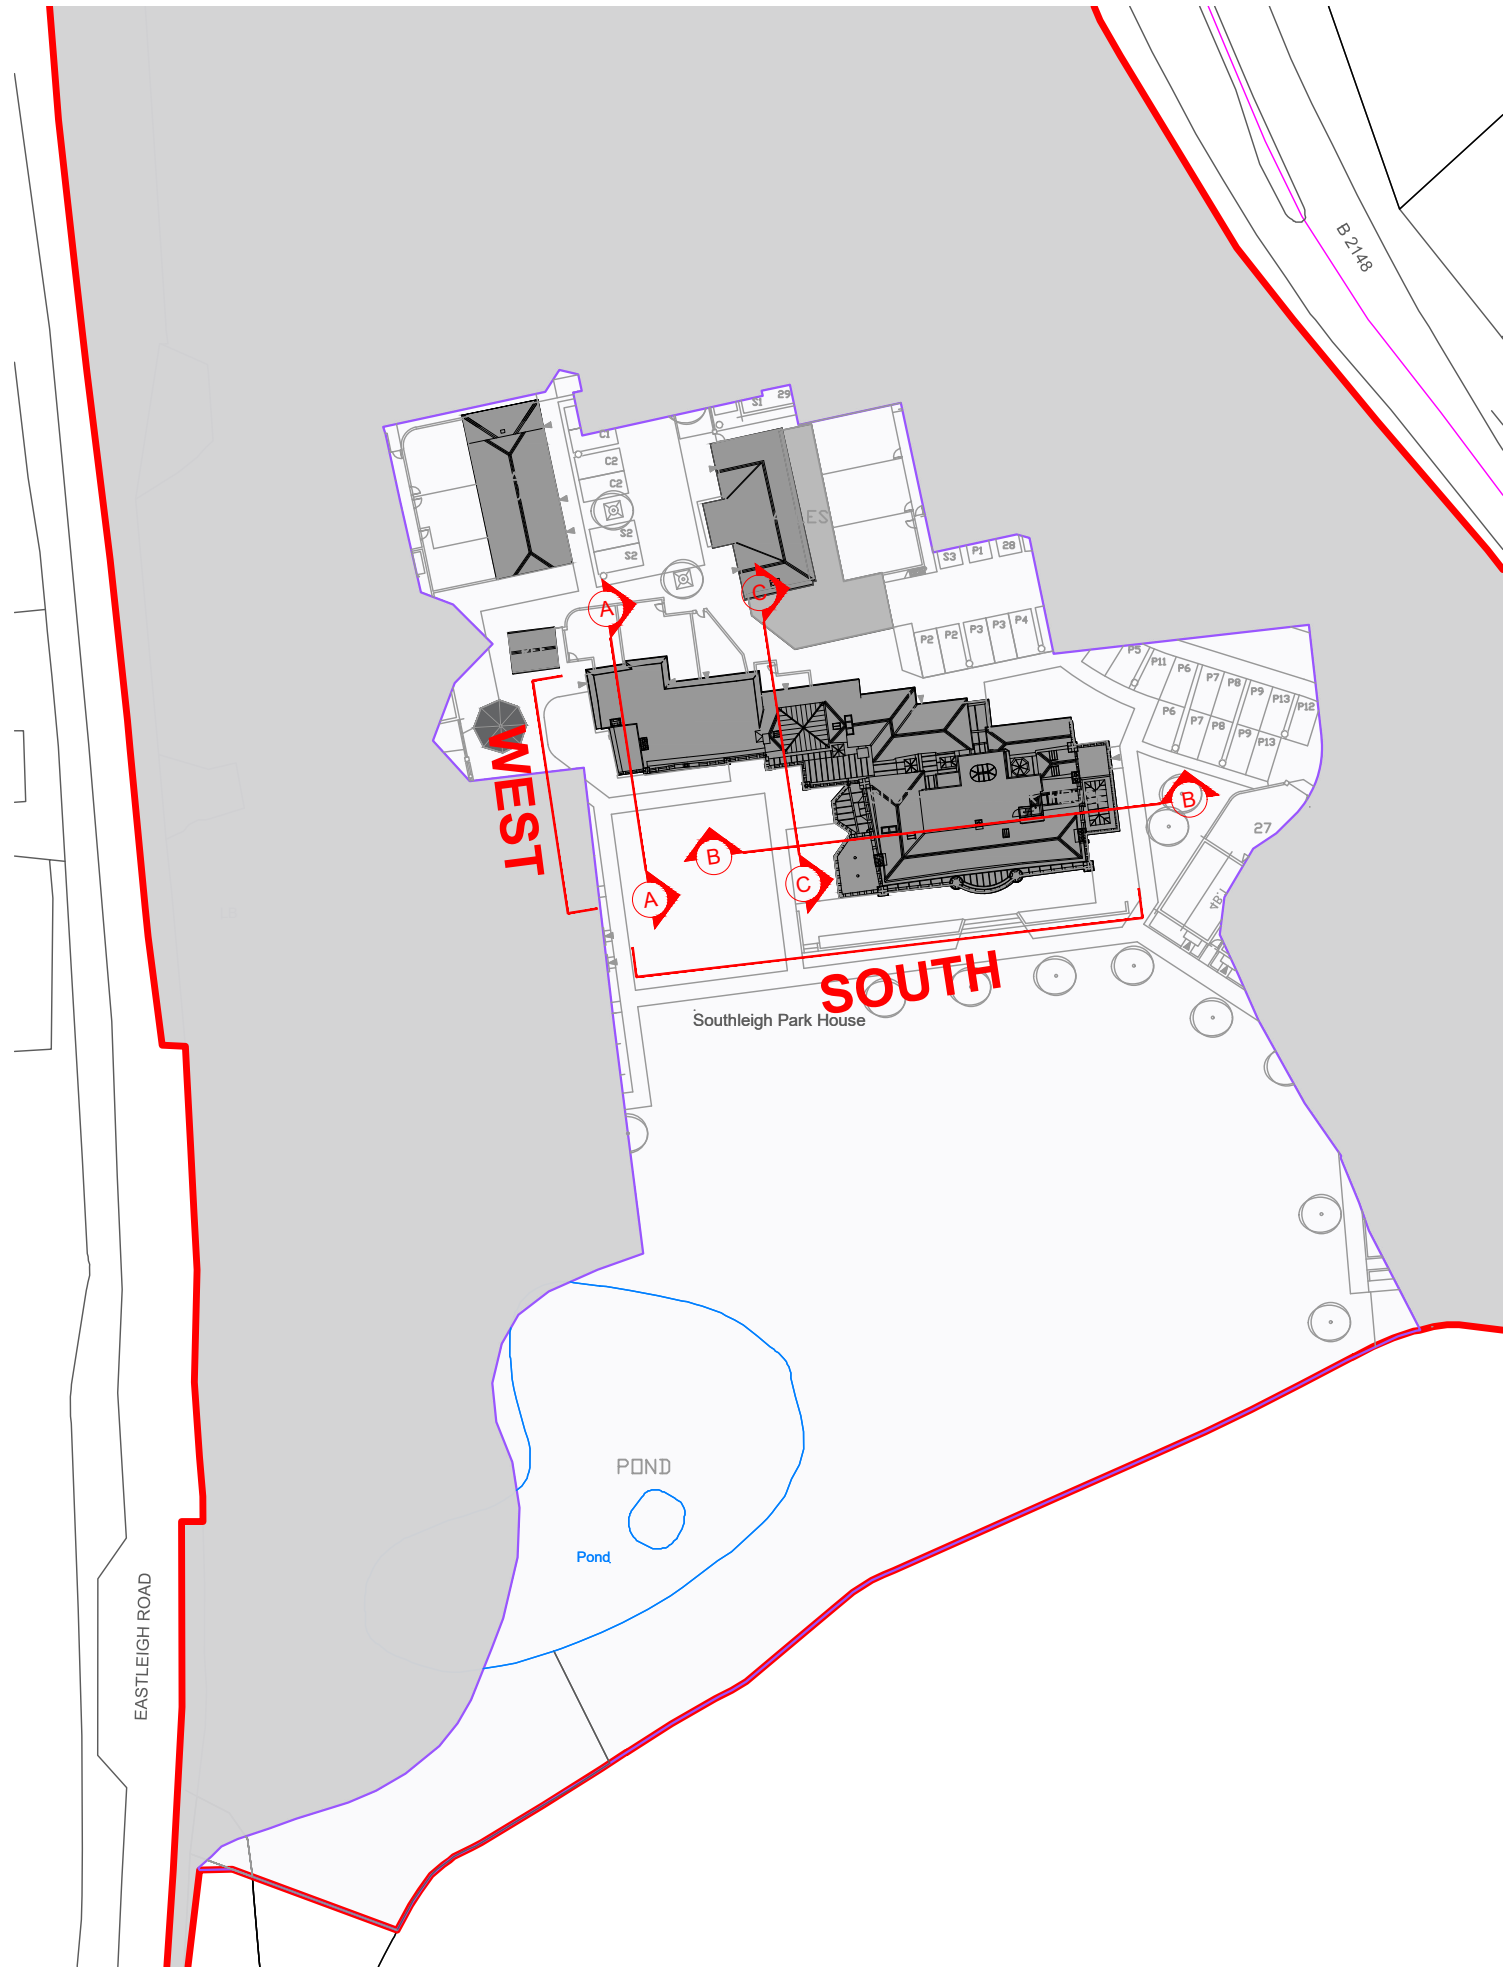

Key Plan
Scale : NTS @ A1

SCALE BAR 1:150

C Minor amendments		HC	CMH	22.08.23
B Planning Drawing Up Issue		HC	CMH	14.08.23
Rev:	Description:	Drawn:	Checked:	Date:
Drawing Status:				
FOR PLANNING APPROVAL				
CONCEPT - TENDER - APPROVAL - CONTRACT - CONSTRUCTION - AS BUILT				
		M4, The Millennium Centre, Crosby Way, Farnham Surrey GU9 7XX +44 (0)1252 745200 info@fsl-group.co.uk www.fsl-group.co.uk		
Client:		Site Address:		
Bargate Homes		Southleigh Park House Havant PO9 2PE		
Floor & Drawing:				
Manor House South/West Proposed Sections				
Drawing Number:				
28473 — MANOR — EX-SEC — C				
Project Number	Building	Drawing Code	Revision	
Produced By:	HJC		12/11/20	
Creation Date:	SCALE 1:150@A1			
Scale:				
Drawing Notes: Figured dimensions only are to be taken from this drawing - DO NOT SCALE. Contractors must verify all dimensions prior to construction and any discrepancies are to be reported.Design © FSL Group				