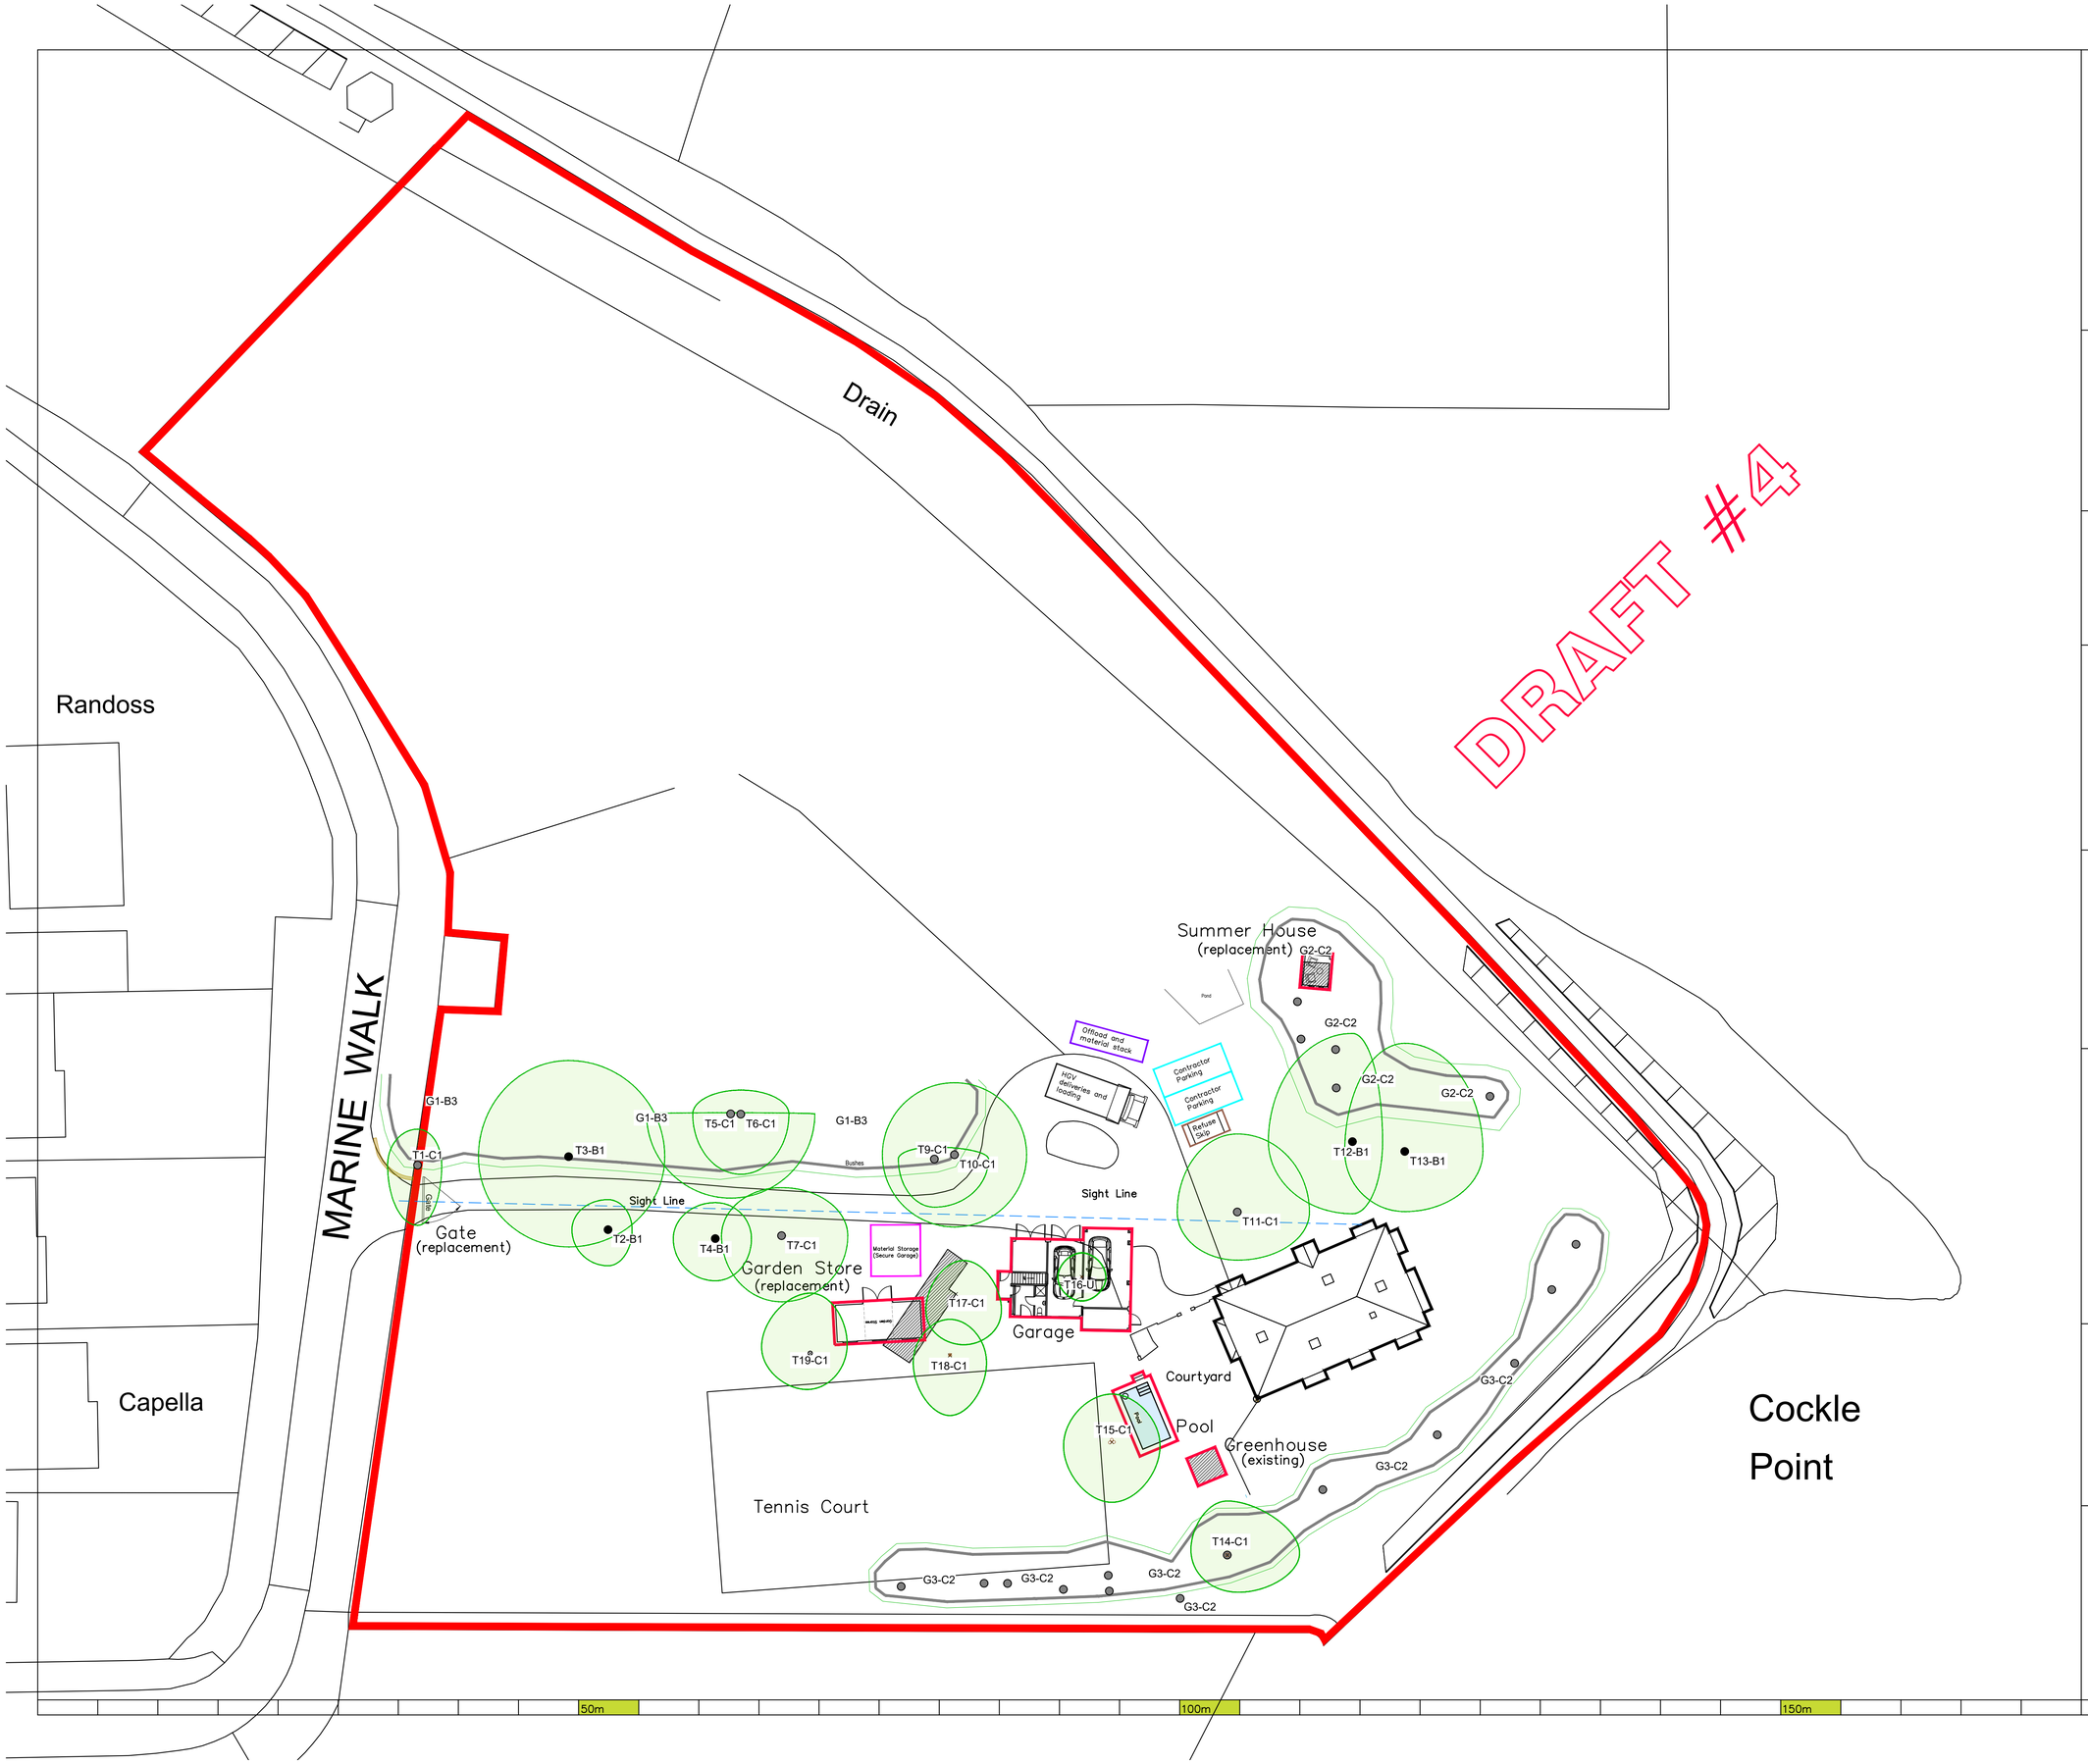

N

© Crown Copyright
All right reserved
Reproduced by Permission
Licence No.100046837

CAAD

Critchley Architecture And Design Ltd.
Contact: 02392 474 919 | info@caad.online
The Old Brewery,15E South Street, Havant, PO9 1BU

CONSTRUCTION MANAGEMENT PLAN

Revisions

a)
b)
c)
d)

Cockle Point,
Marine Walk,
Hayling Island,
Hampshire,
PO11 9PQ

Scale A1=1:250, A3=1:500
Drawn OS / JGF
Date 17/03/2023

22020–108 0