



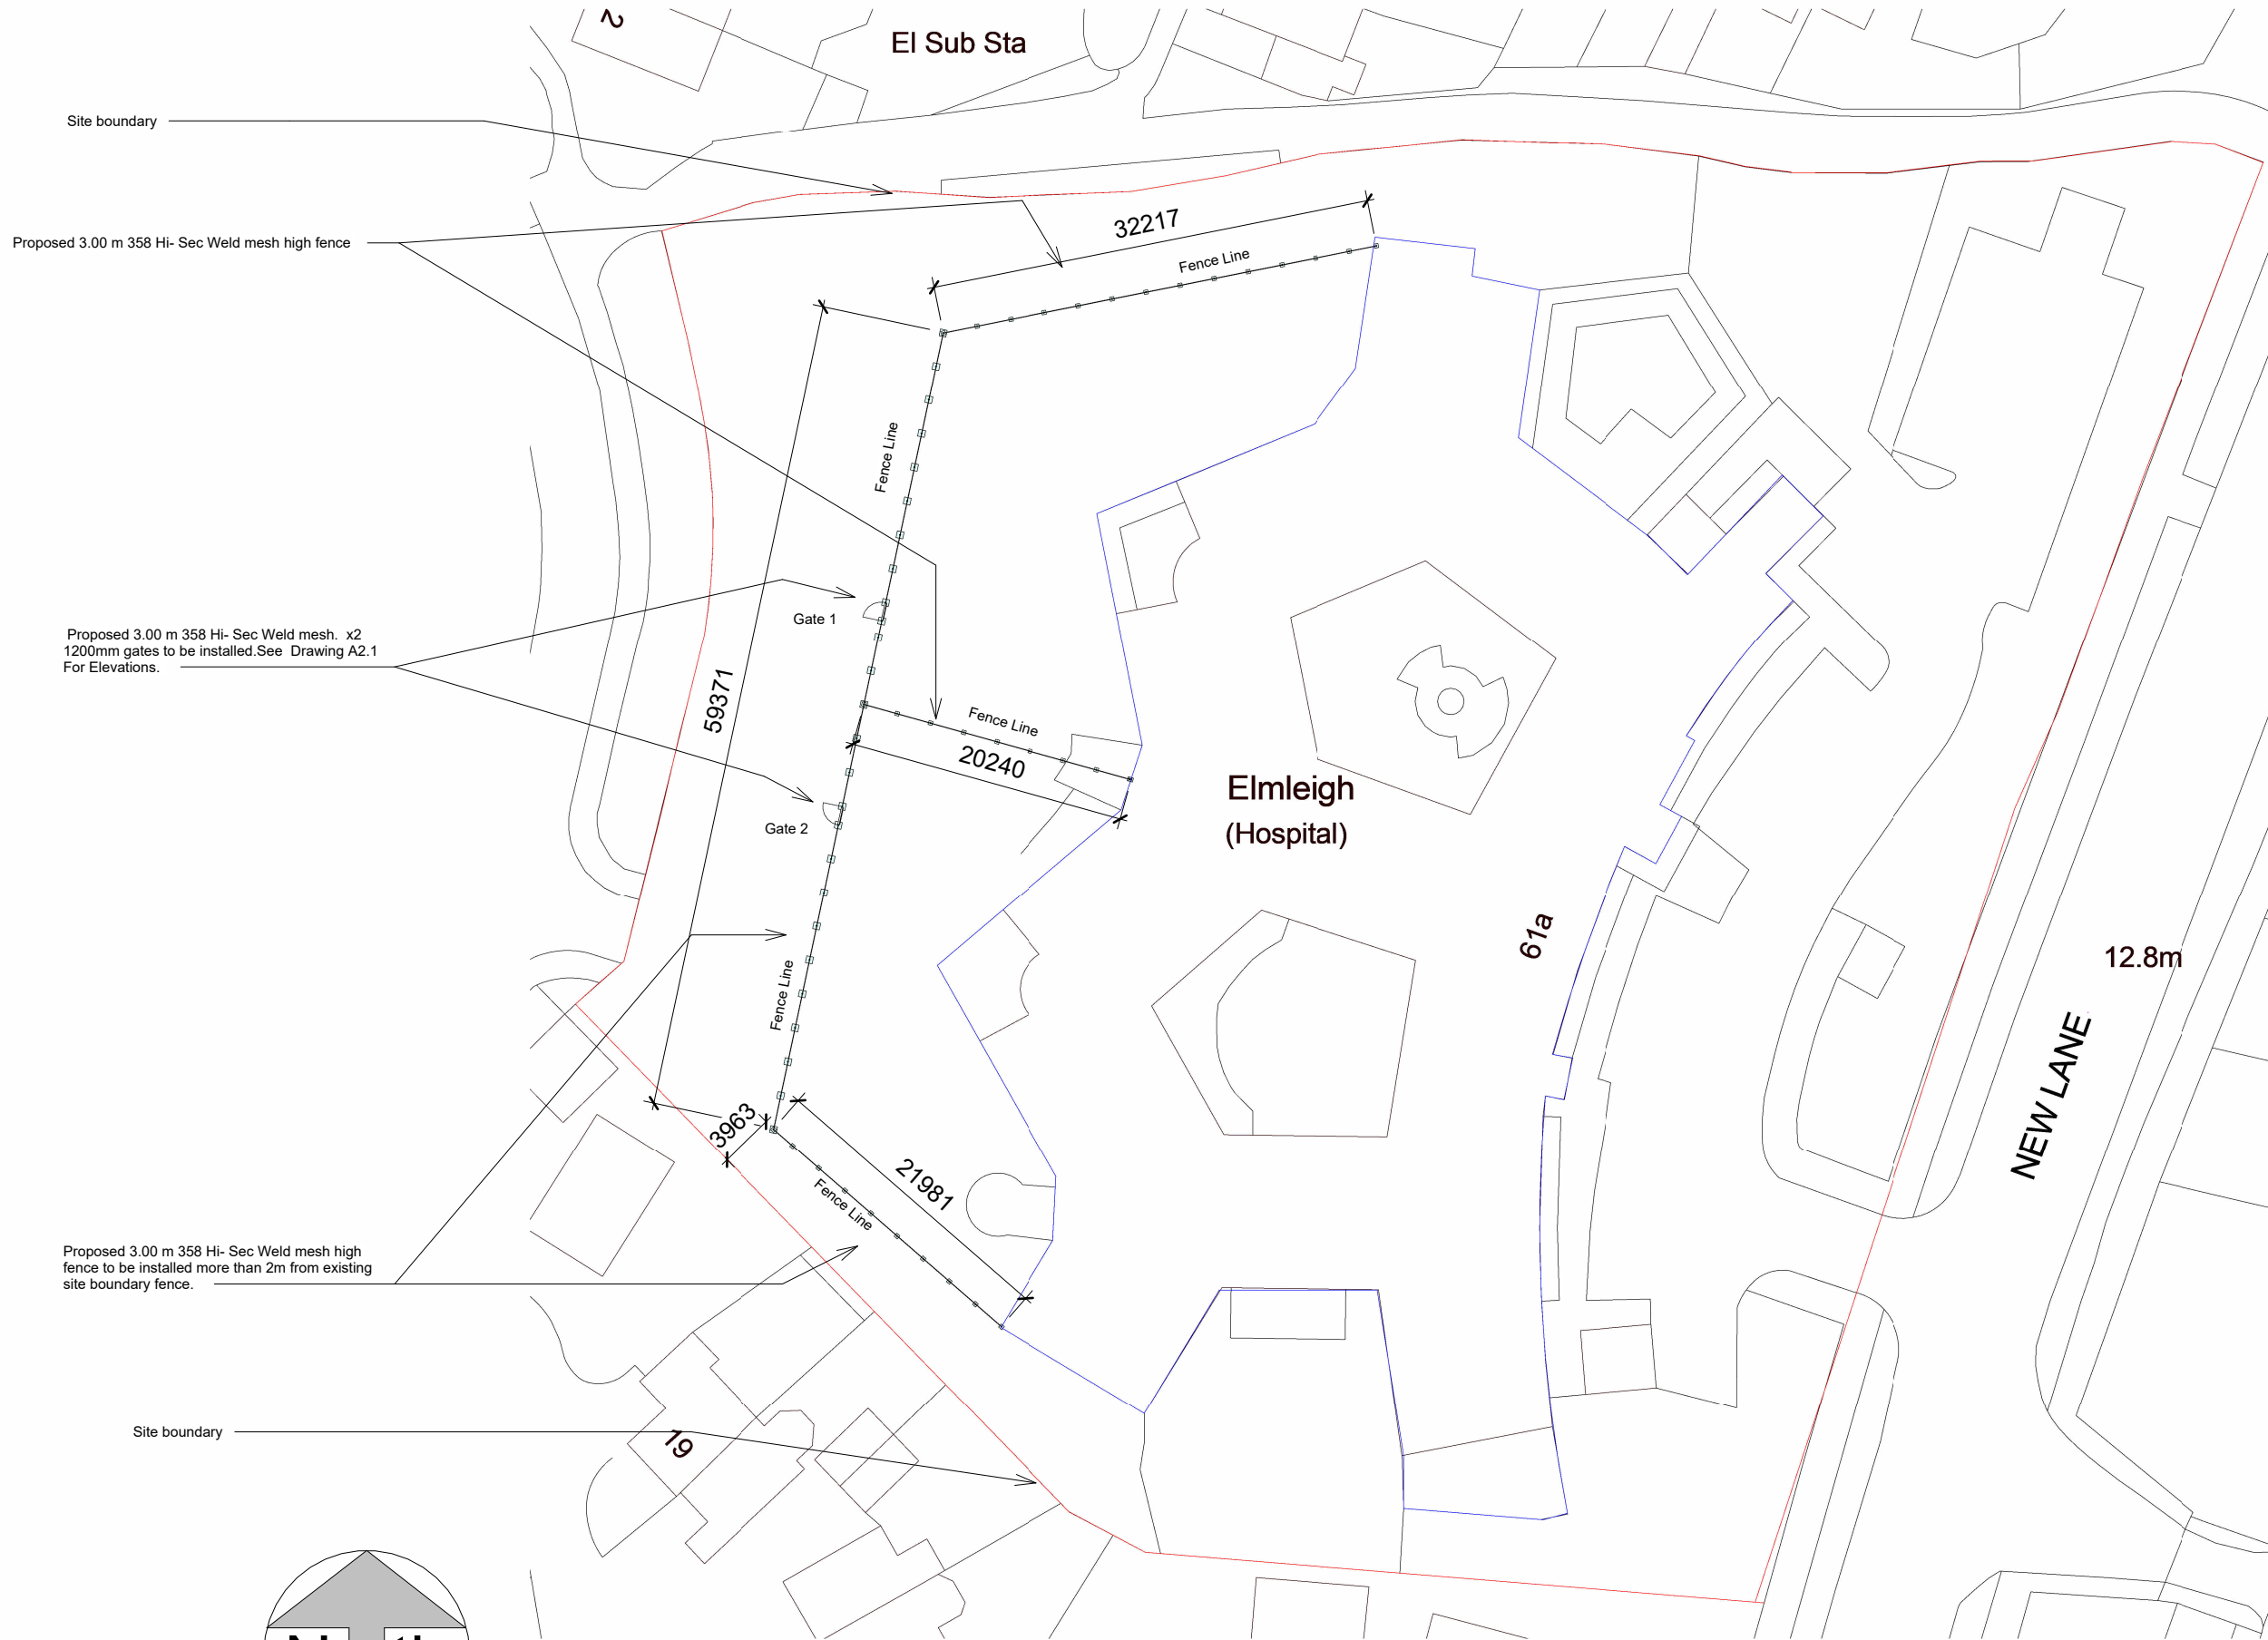

Ordnance Survey, (c) Crown Copyright 2023. All rights reserved. Licence number 100022432

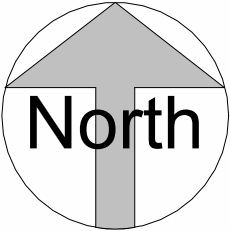

1

Block Plan Proposed Development

1 : 500

Notes:
All dimensions must be checked on site and not scaled from this drawing.

Rev.	Date	Description
------	------	-------------

Southern Health **NHS**
NHS Foundation Trust
Estates & Facilities Management
Moorgreen Hospital
Botley Road
West End
Southampton
SO30 3JB
Telephone: 023 8047 5766
Fax: 023 8047 5799

Location
Elmleigh, 61A New Lane, Havant, PO9 2JJ

Drawing Title
Block Plan Proposed Development

Status
15/02/2023

Scale
1 : 500

Date
13/02/2023

Drawn by
JS

Dwg. No.
Pxxxx

Rev.
A1.3