



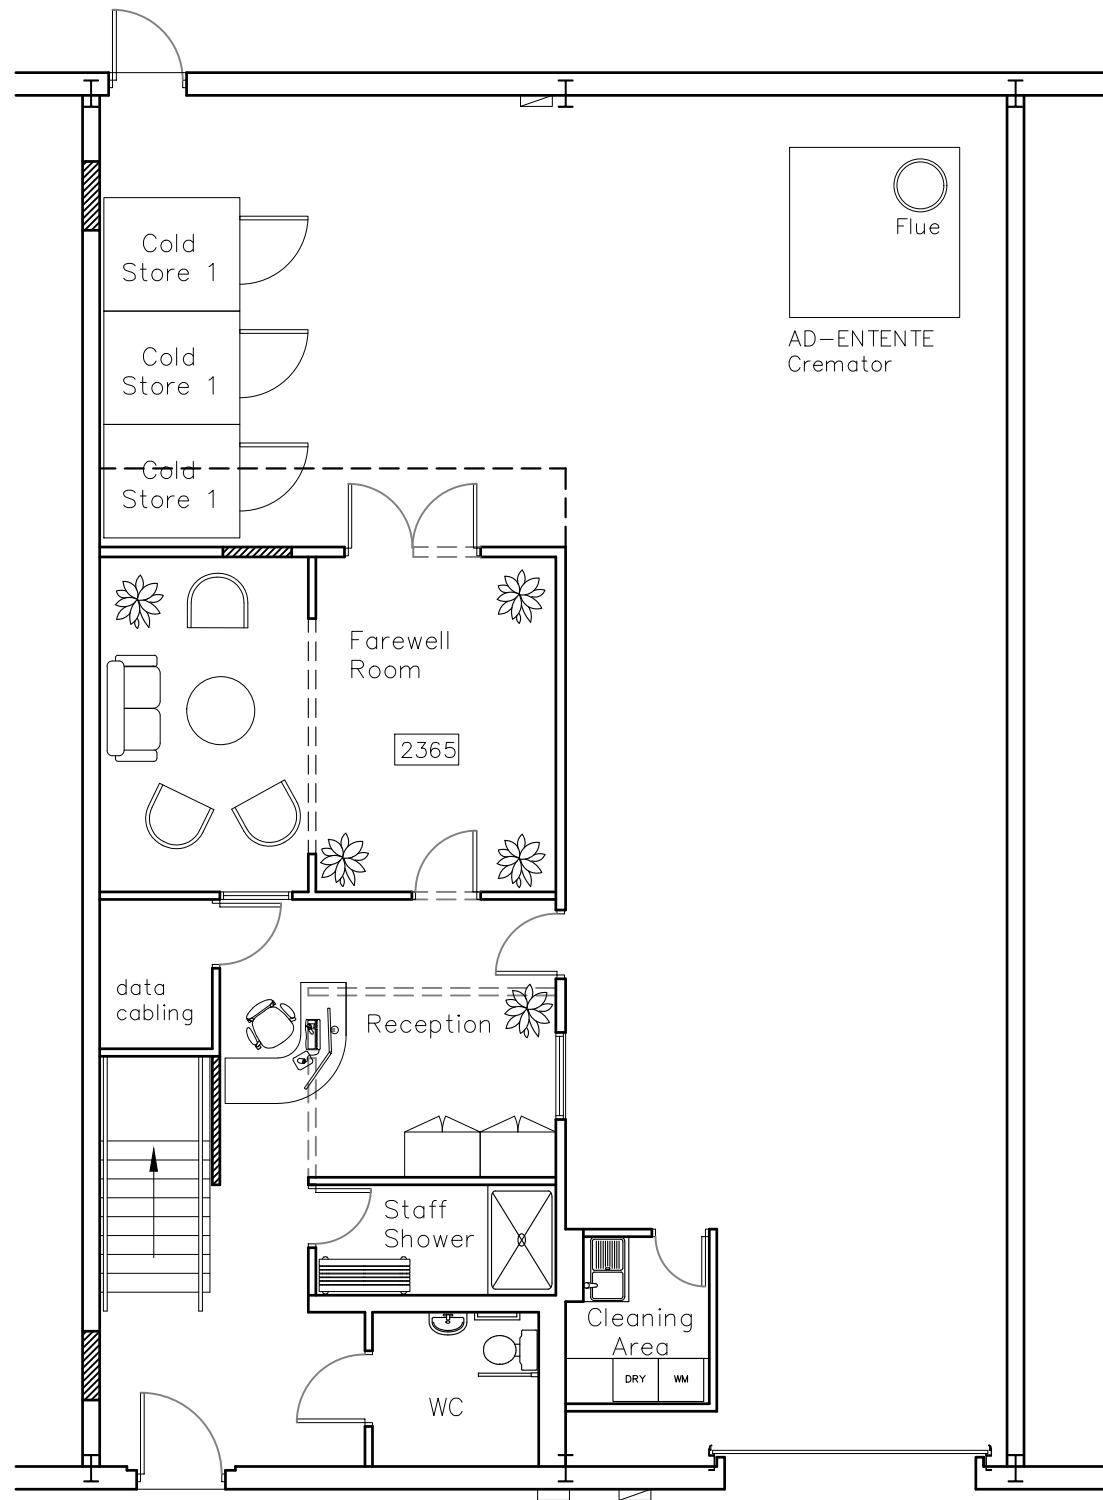

GROUND FLOOR

GROUND FLOOR
= 218 M2

MEZZANINE
= 78.5 M2

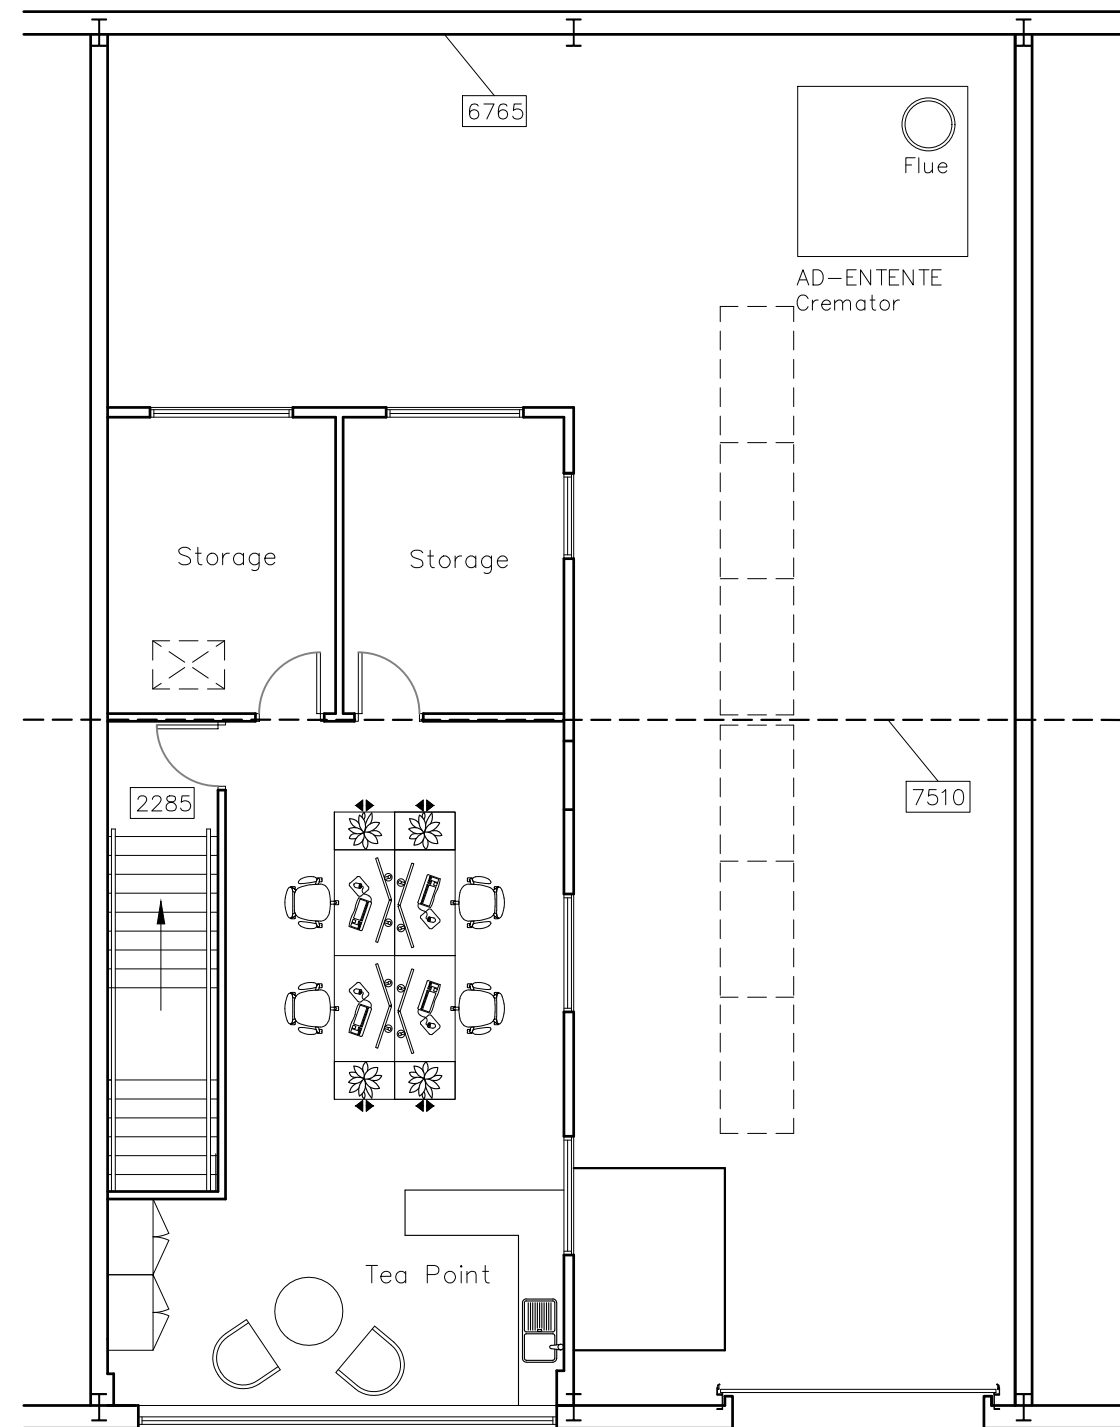

MEZZANINE

CAAD

Critchley Architecture And Design Ltd.
Contact: 02392 474 919 | info@caad.online

The Old Bakery, 34 North Street, Havant, PO9 1PT



PROPOSED PLANS

Revisions a) Note/Date/Initial
b)
c)
d)

Unit 9,
Dakota Business Park,
14 Downley Road,
Havant,
PO9 2NJ

Scale A1=1:50, A3=1:100
Drawn JHL
Date 14/08/2023

23051-401⁰

10m

20m

30m

40m