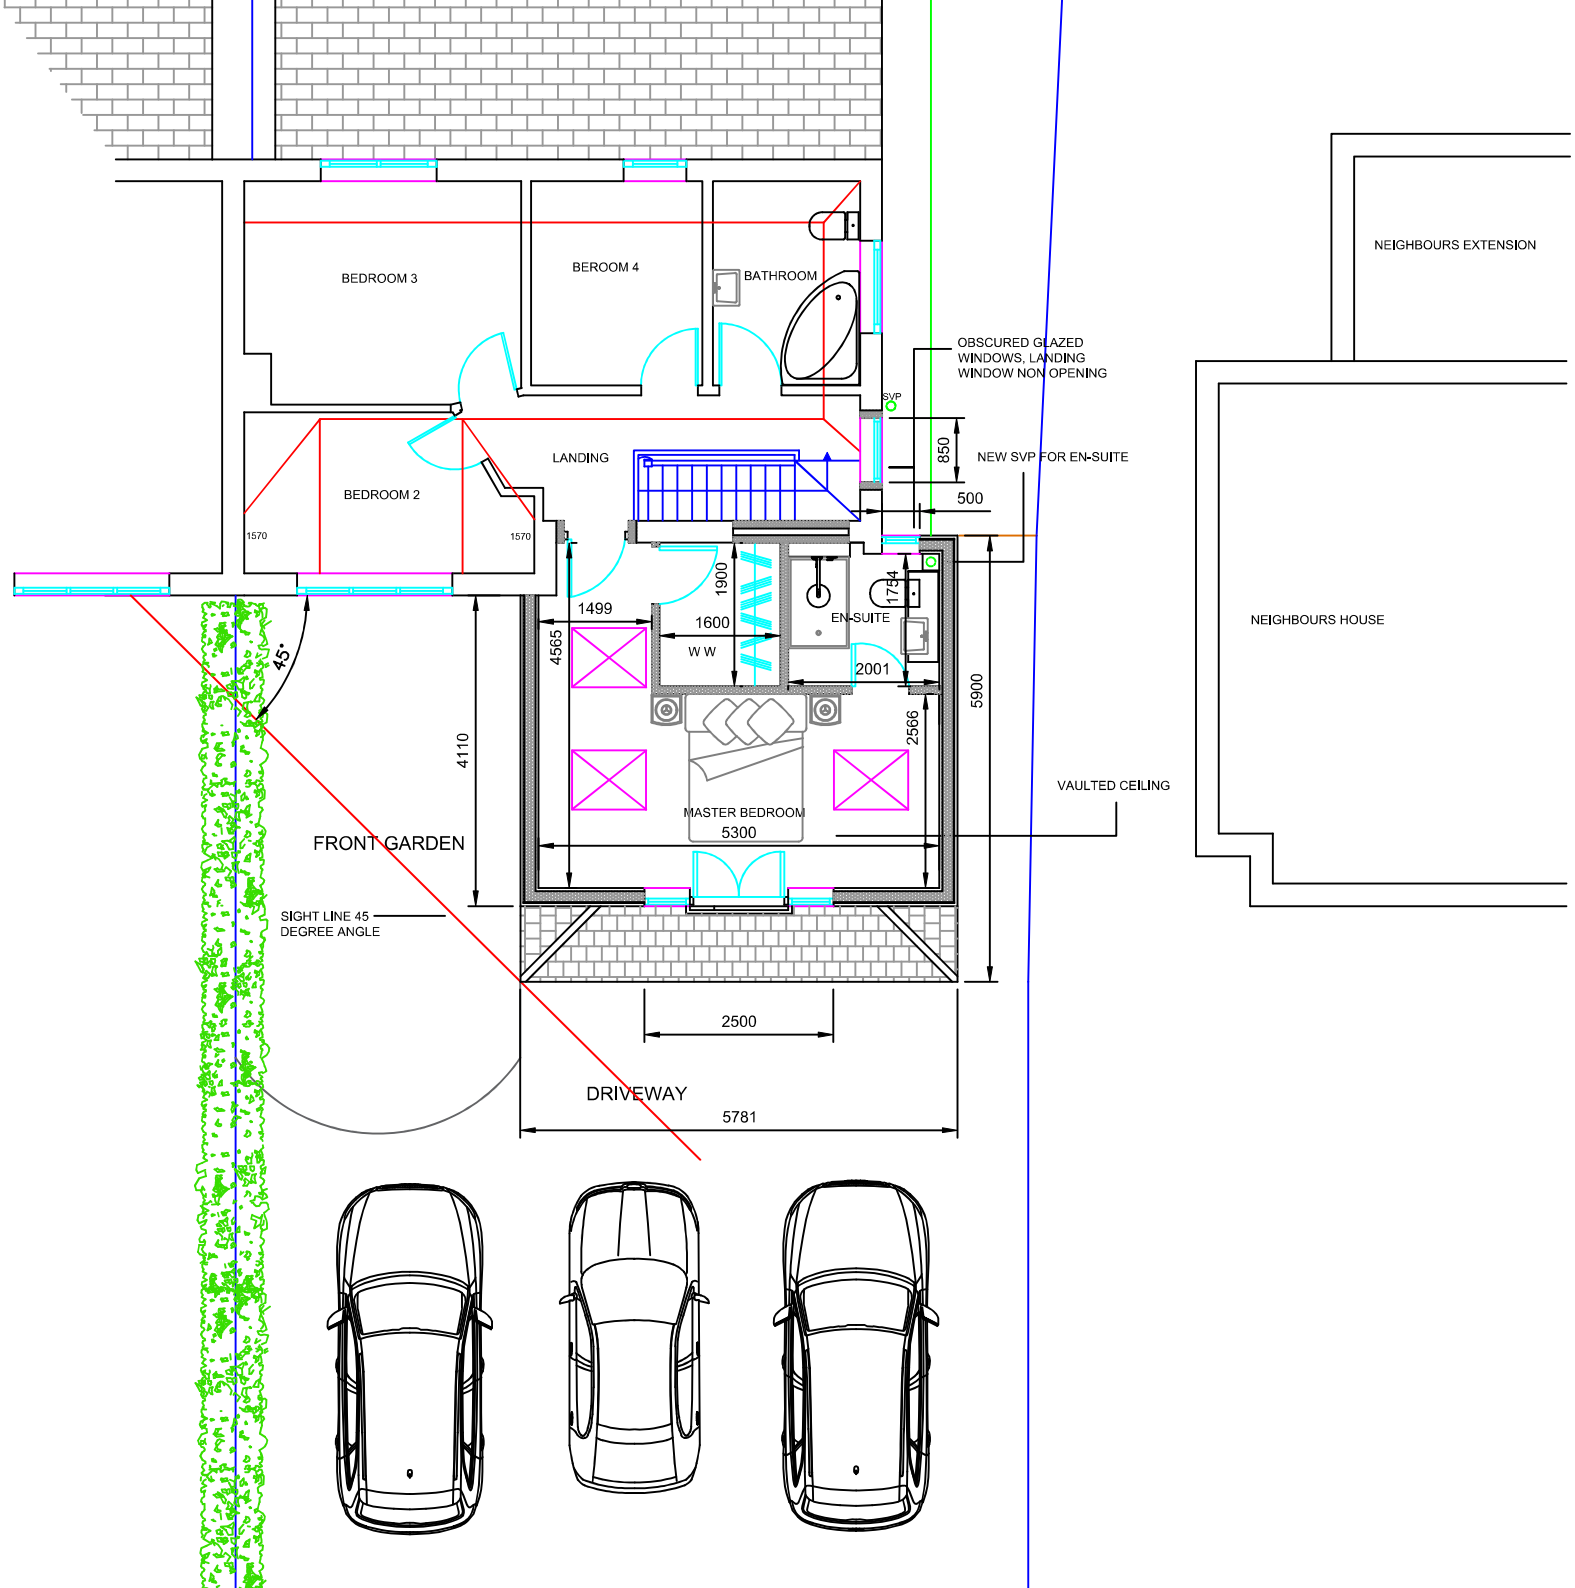


1) This drawing is the cop
cannot be reproduced witho
2) This drawing should be
planning application and/or
building work should comme
law have been obtained.
3) This drawing if appropri
structural engineer's drawin
specification. Any discrepan
should be notified immediat
for clarification prior to any b
being carried out.
4) Whilst every effort has
drainage/services, these are
responsibility to ensure a su
underground drainage/servi
work. In some cases a build
Authority, it is the homeown
Any mains sewer found on s
risk of the build being altere
5) Whilst every effort has
the contractors responsibilit
building work and/or any off
6) All works are to be carr
Regulations British Standard
recommendations and to the
including the issuance of all
certificates of testing and co
7) It is the clients responsi
ensure all building work is c
Design and Management(C
Safety legislation.
8) These plans may be su
Approval" or any other
statute in law before the con

M 1:100 0
M 1:50 0

Proposed FF

32 Ca
Ha

Desig

CLIENT NO: