


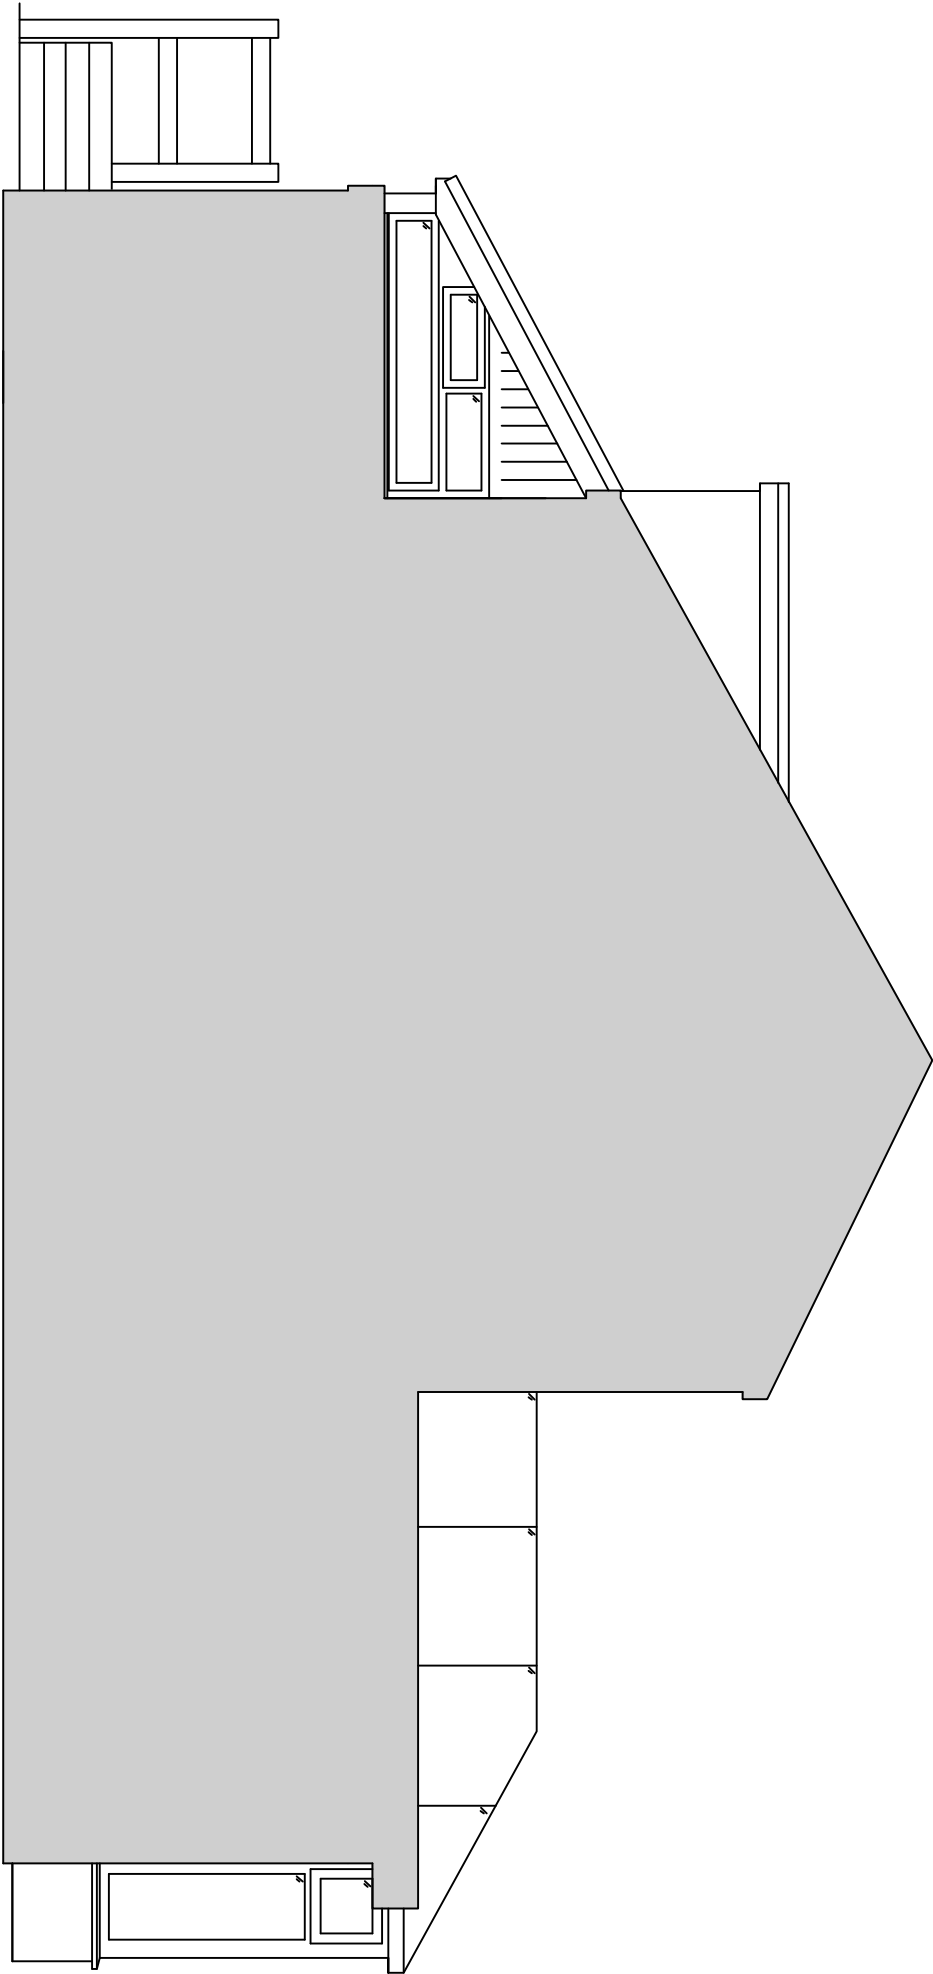

Scale 1:50 @ A3



**NB**  
ALL FIGURED DIMENSIONS MUST BE TAKEN IN  
PRESENCE TO CALLED DIMENSIONS AND SITE  
DIMENSIONS ARE TO BE CHECKED BEFORE WORK  
IS PUT IN HAND.

Project:-  
65 Galaxie Road  
Waterlooville  
Hampshire  
PO8 9AT

| Rev:- | Description:- | Date:- | Drawn<br>by:- |
|-------|---------------|--------|---------------|
|-------|---------------|--------|---------------|

|  |  |  |  |
|--|--|--|--|
|  |  |  |  |
|  |  |  |  |
|  |  |  |  |
|  |  |  |  |
|  |  |  |  |
|  |  |  |  |

Title:-  
Existing Right Hand Side Northern Elevation

| Scale:- | 1:50 @ A3 | Drawn by:- | Rev:- |
|---------|-----------|------------|-------|
| Date:-  | 22.03.23  | 503        |       |