



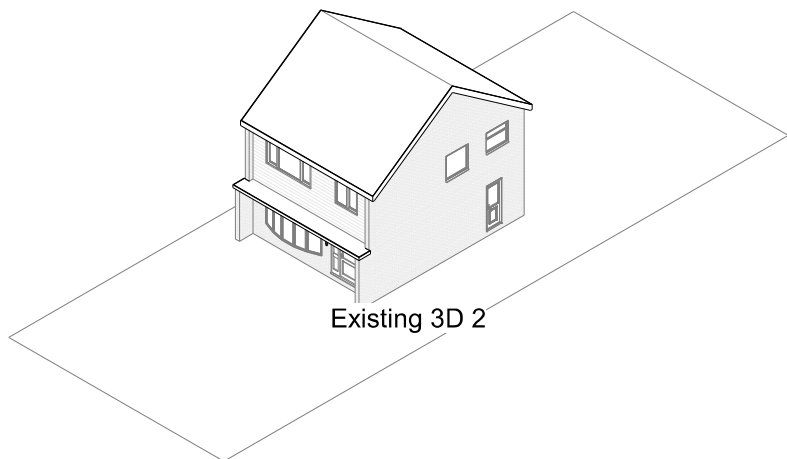

Existing 3D 2

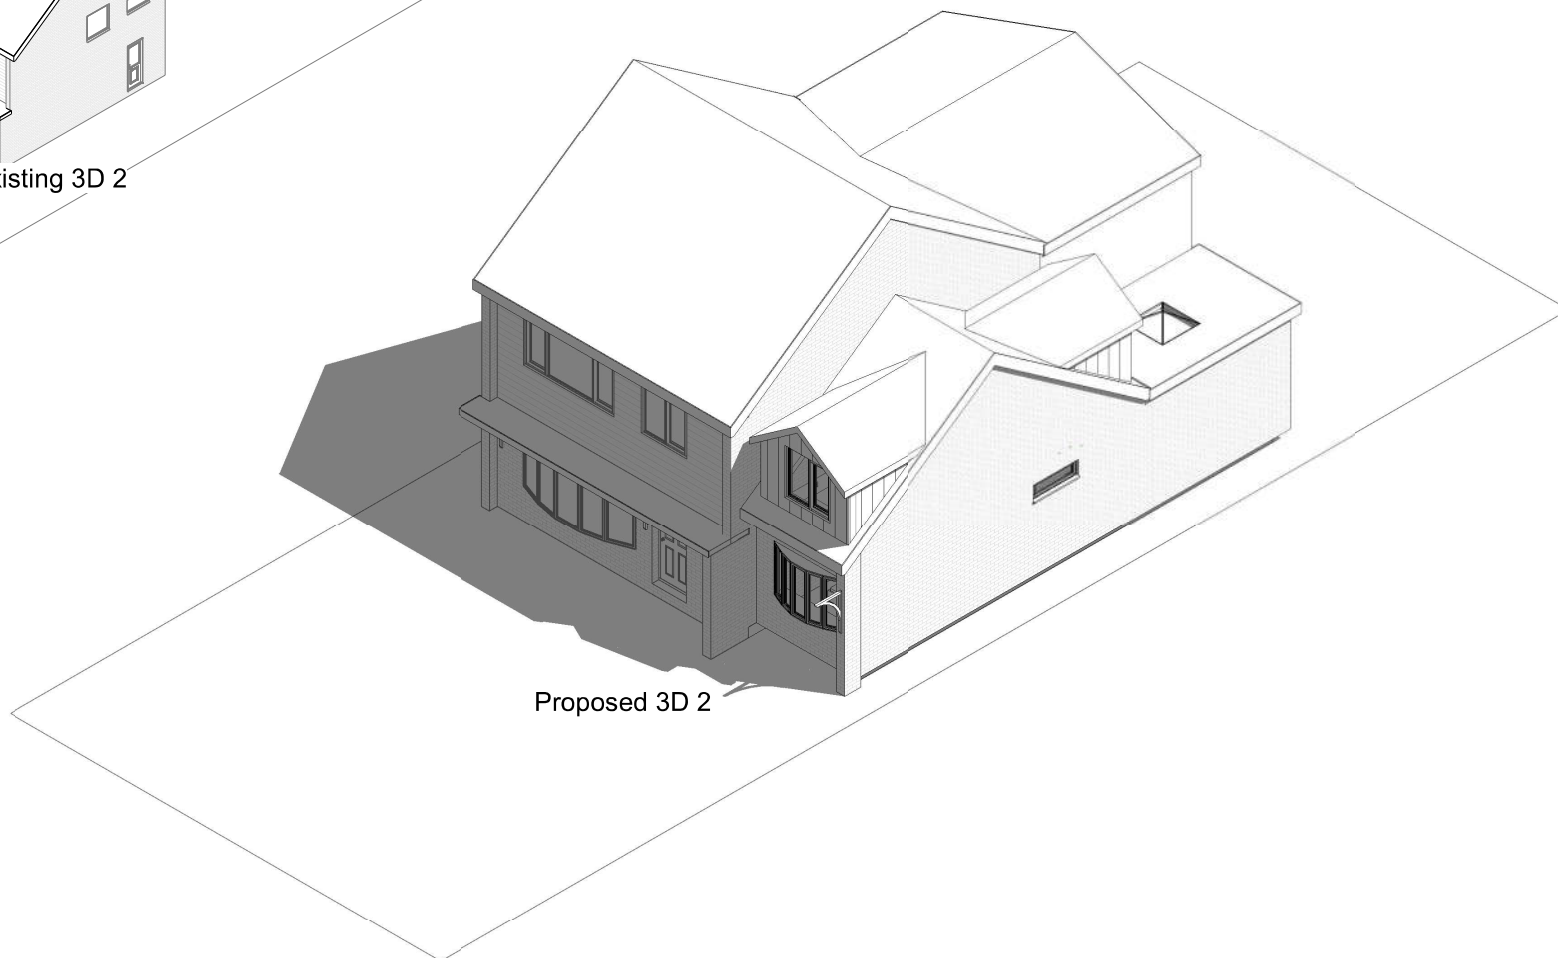

Proposed 3D 2



1:500		50
1:200		20
1:100		10
1:50		5

All measurement to be checked on site prior to any commment

Parkers Design Limited - The Studio @ 90, PO9 2PR

www.pexd.co.uk - info@parkersdesign.com - 07776 008822

PROJECT	97 Hart Plain Avenue PO8 8RG		CLIENT Le May	
	SHEET 3D 2		Date Issue Date	Scale (@ A3)
		Drawn by SW	DRAWING NUMBER P 6	REV
		Checked by SR		