


11 Cavendish Drive, PO7 7PJ

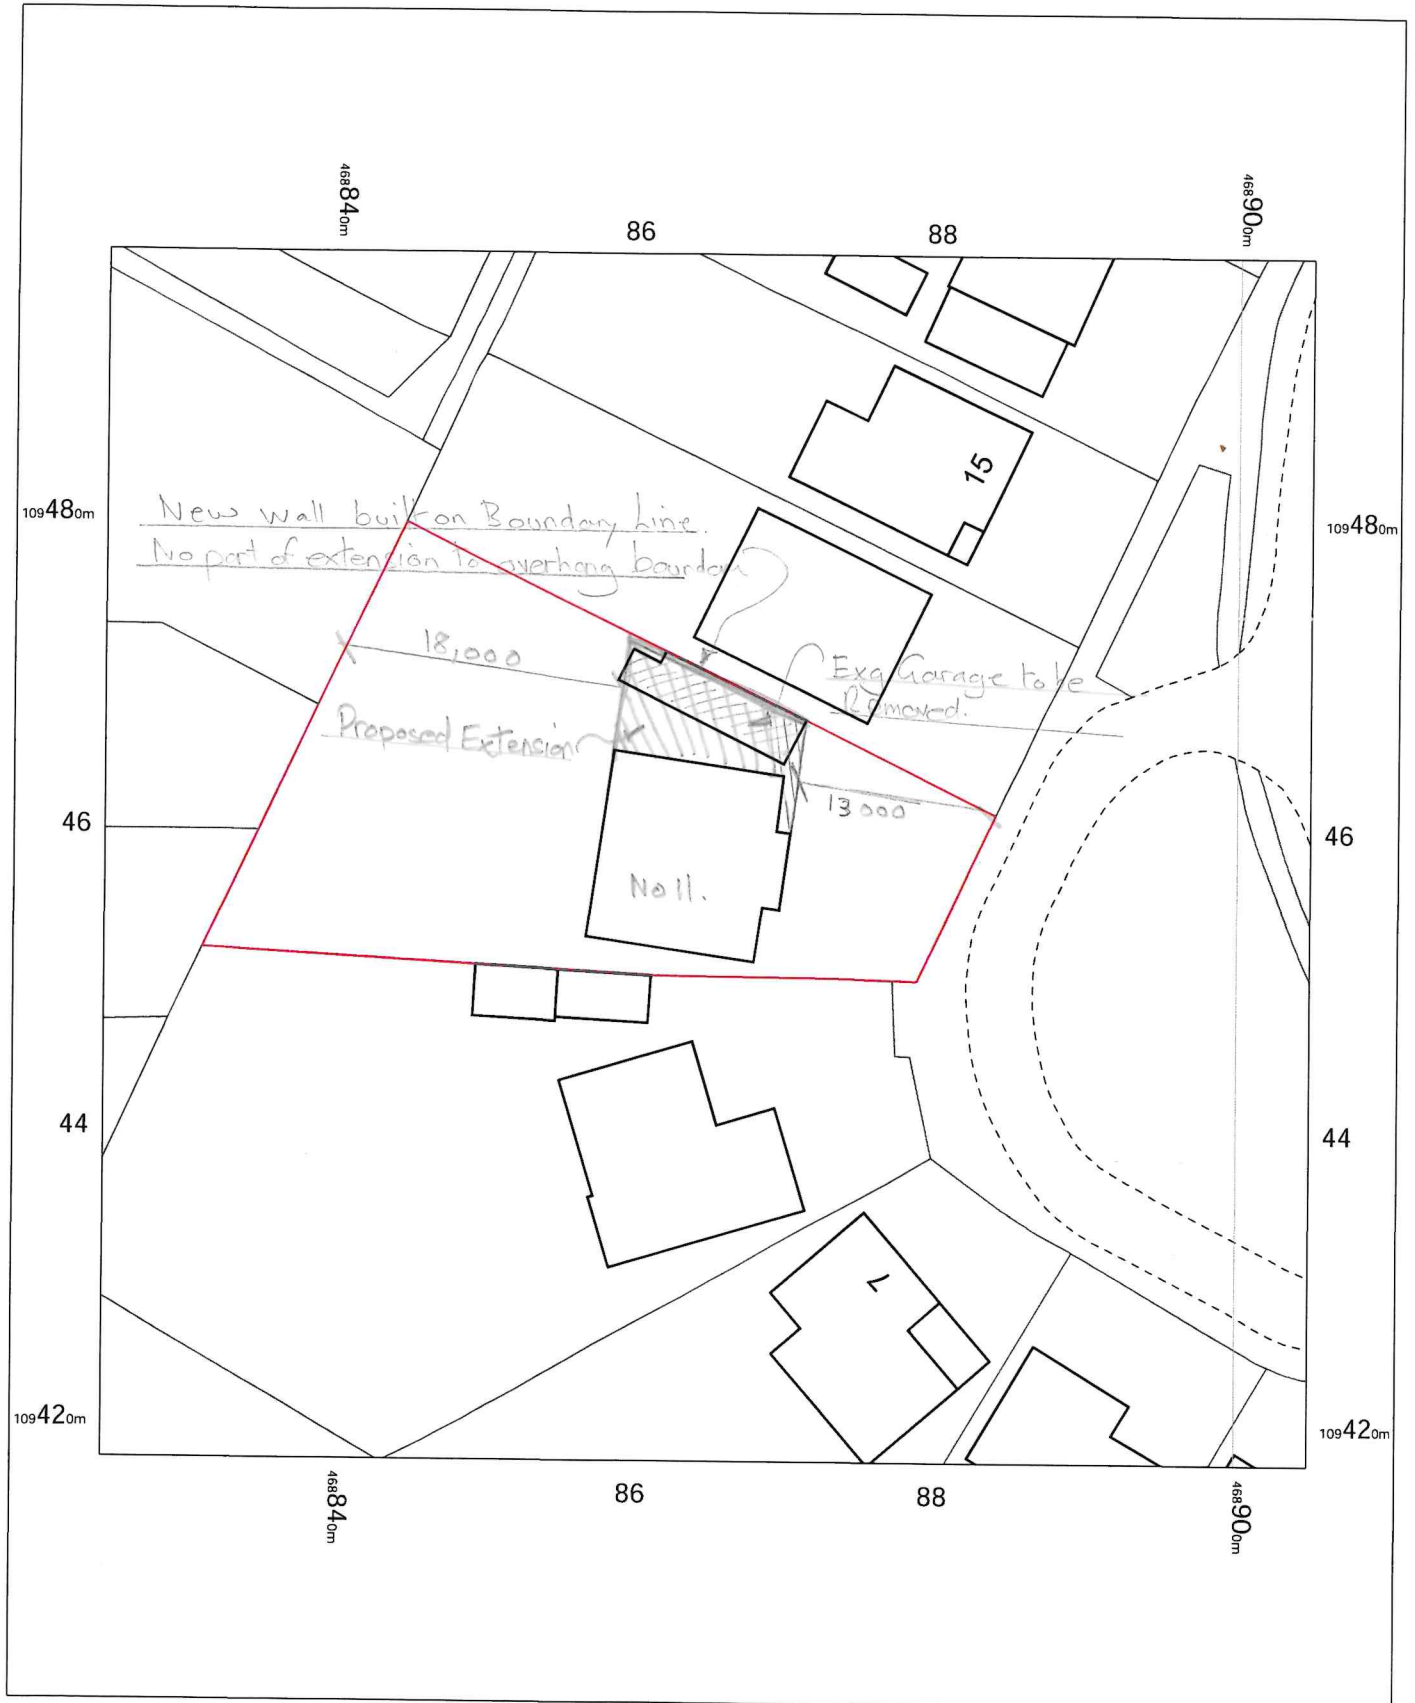

11 Cavendish Drive,
Waterlooville,
Hampshire
PO7 7PJ

OS MasterMap 1250/2500/10000 scale
Wednesday, July 26, 2023, ID: MPMBL-01116971
www.planningapplicationmaps.co.uk

1:500 scale print at A4, Centre: 468865 E, 109458 N

©Crown Copyright Ordnance Survey. Licence no. 100051661

