
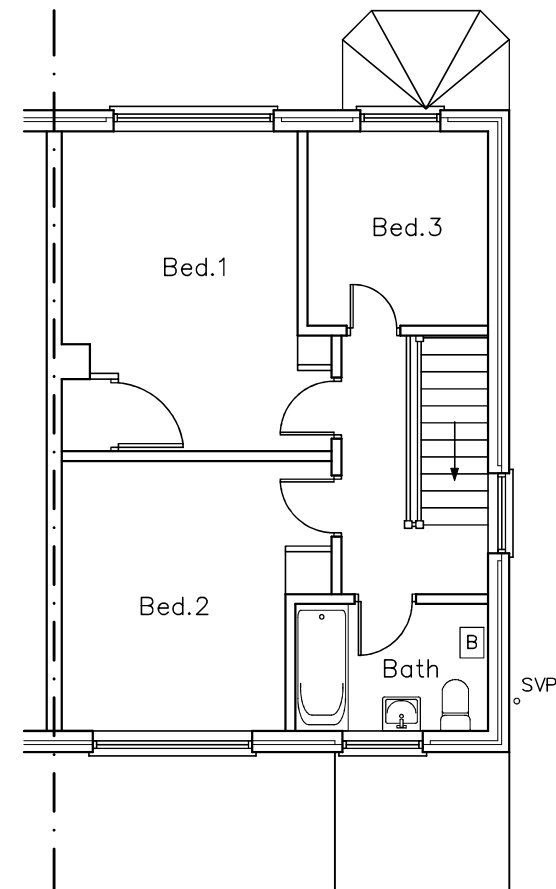


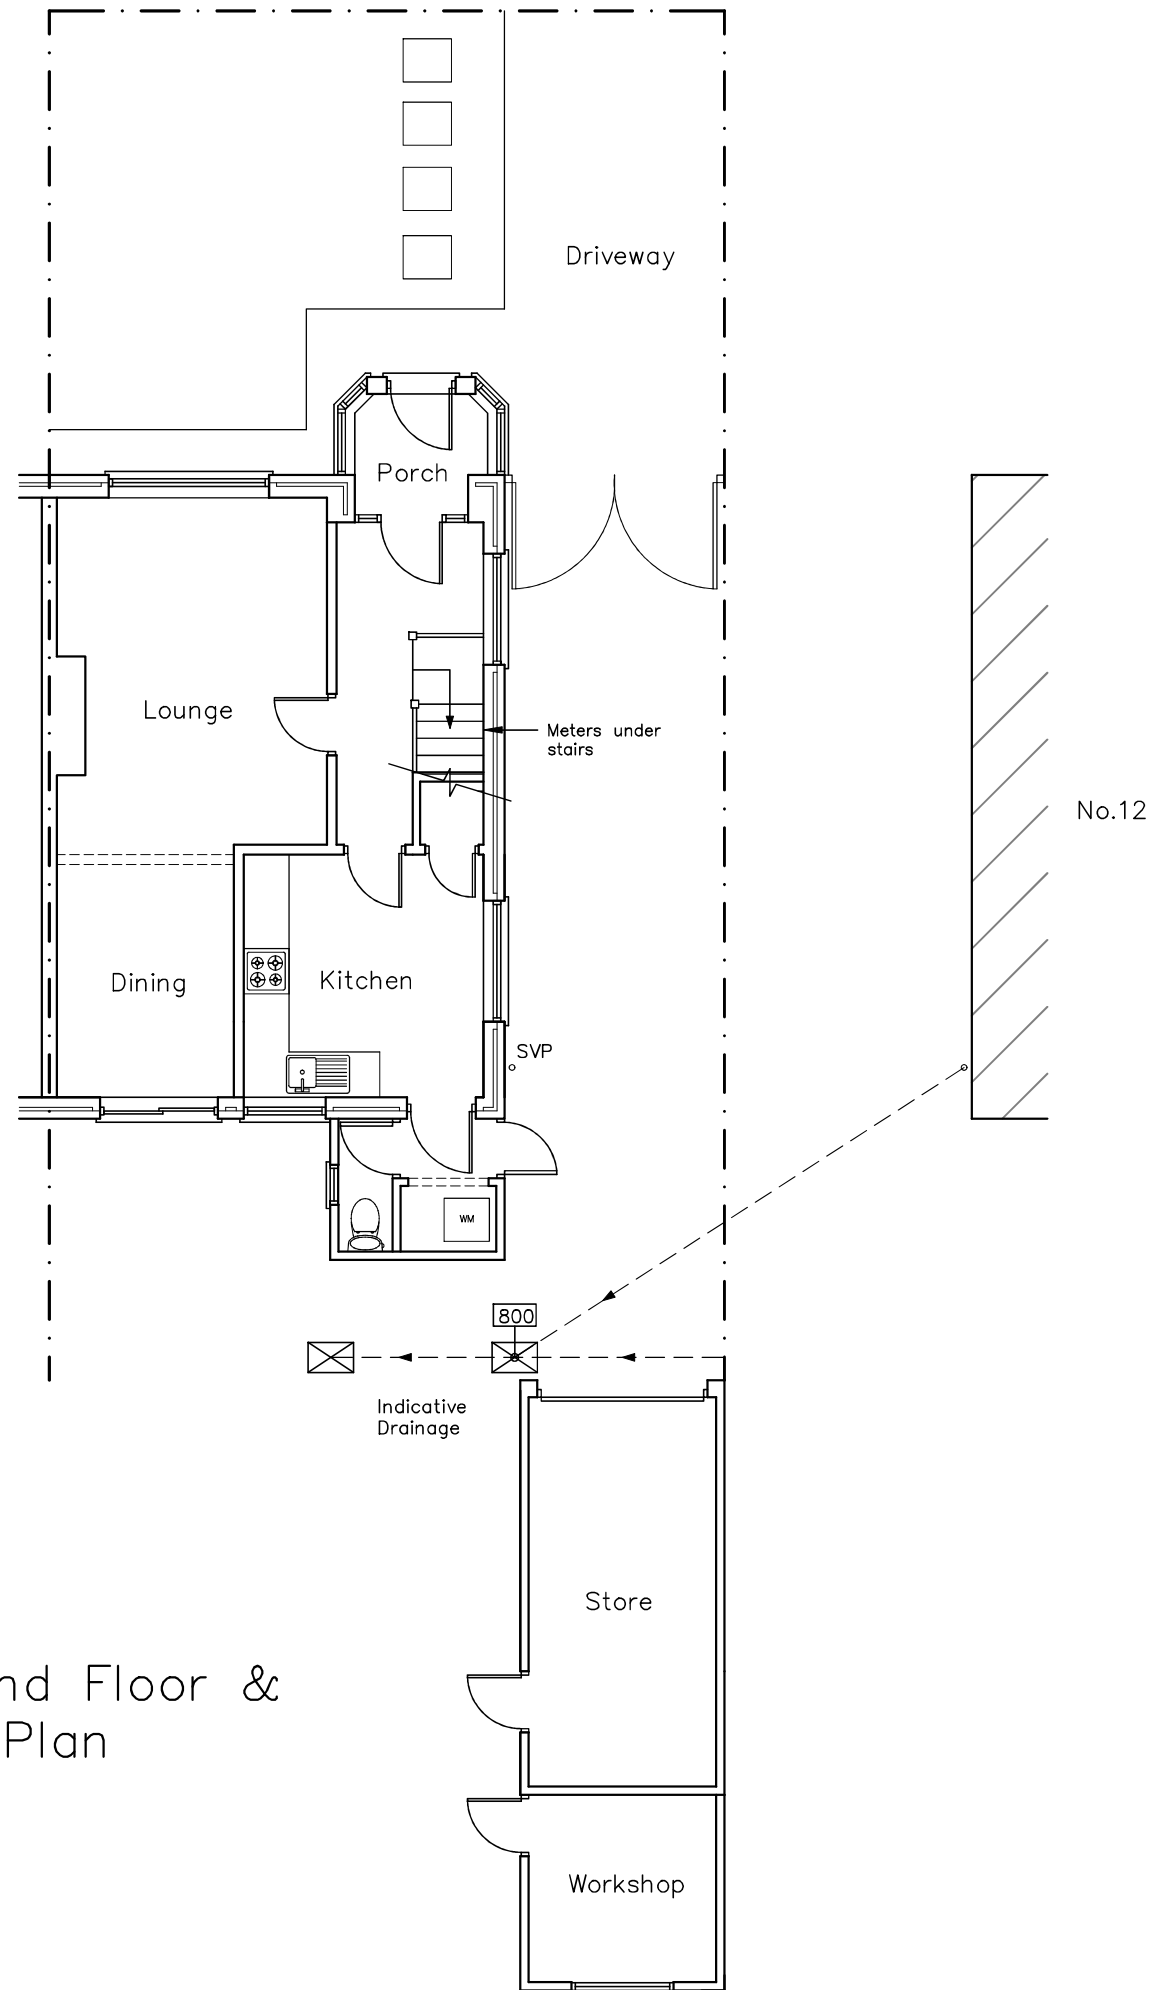

CAD
 Critchley Architecture And Design Ltd.
 Contact: 02392 474 919 | info@caad.online
 The Old Brewery, 15E South Street, Havant, PO9 1BU

Existing Plans

Revisions

- a) Revision/18.05.2023/TGA
- b)
- c)
- d)

10 Belmont Grove,
 Bedhampton,
 Havant,
 PO9 3PU

Scale A1=1:50, A3=1:100
 Drawn SAR
 Date 01/06/2021

21063-201 A

10m

20m

30m

40m