



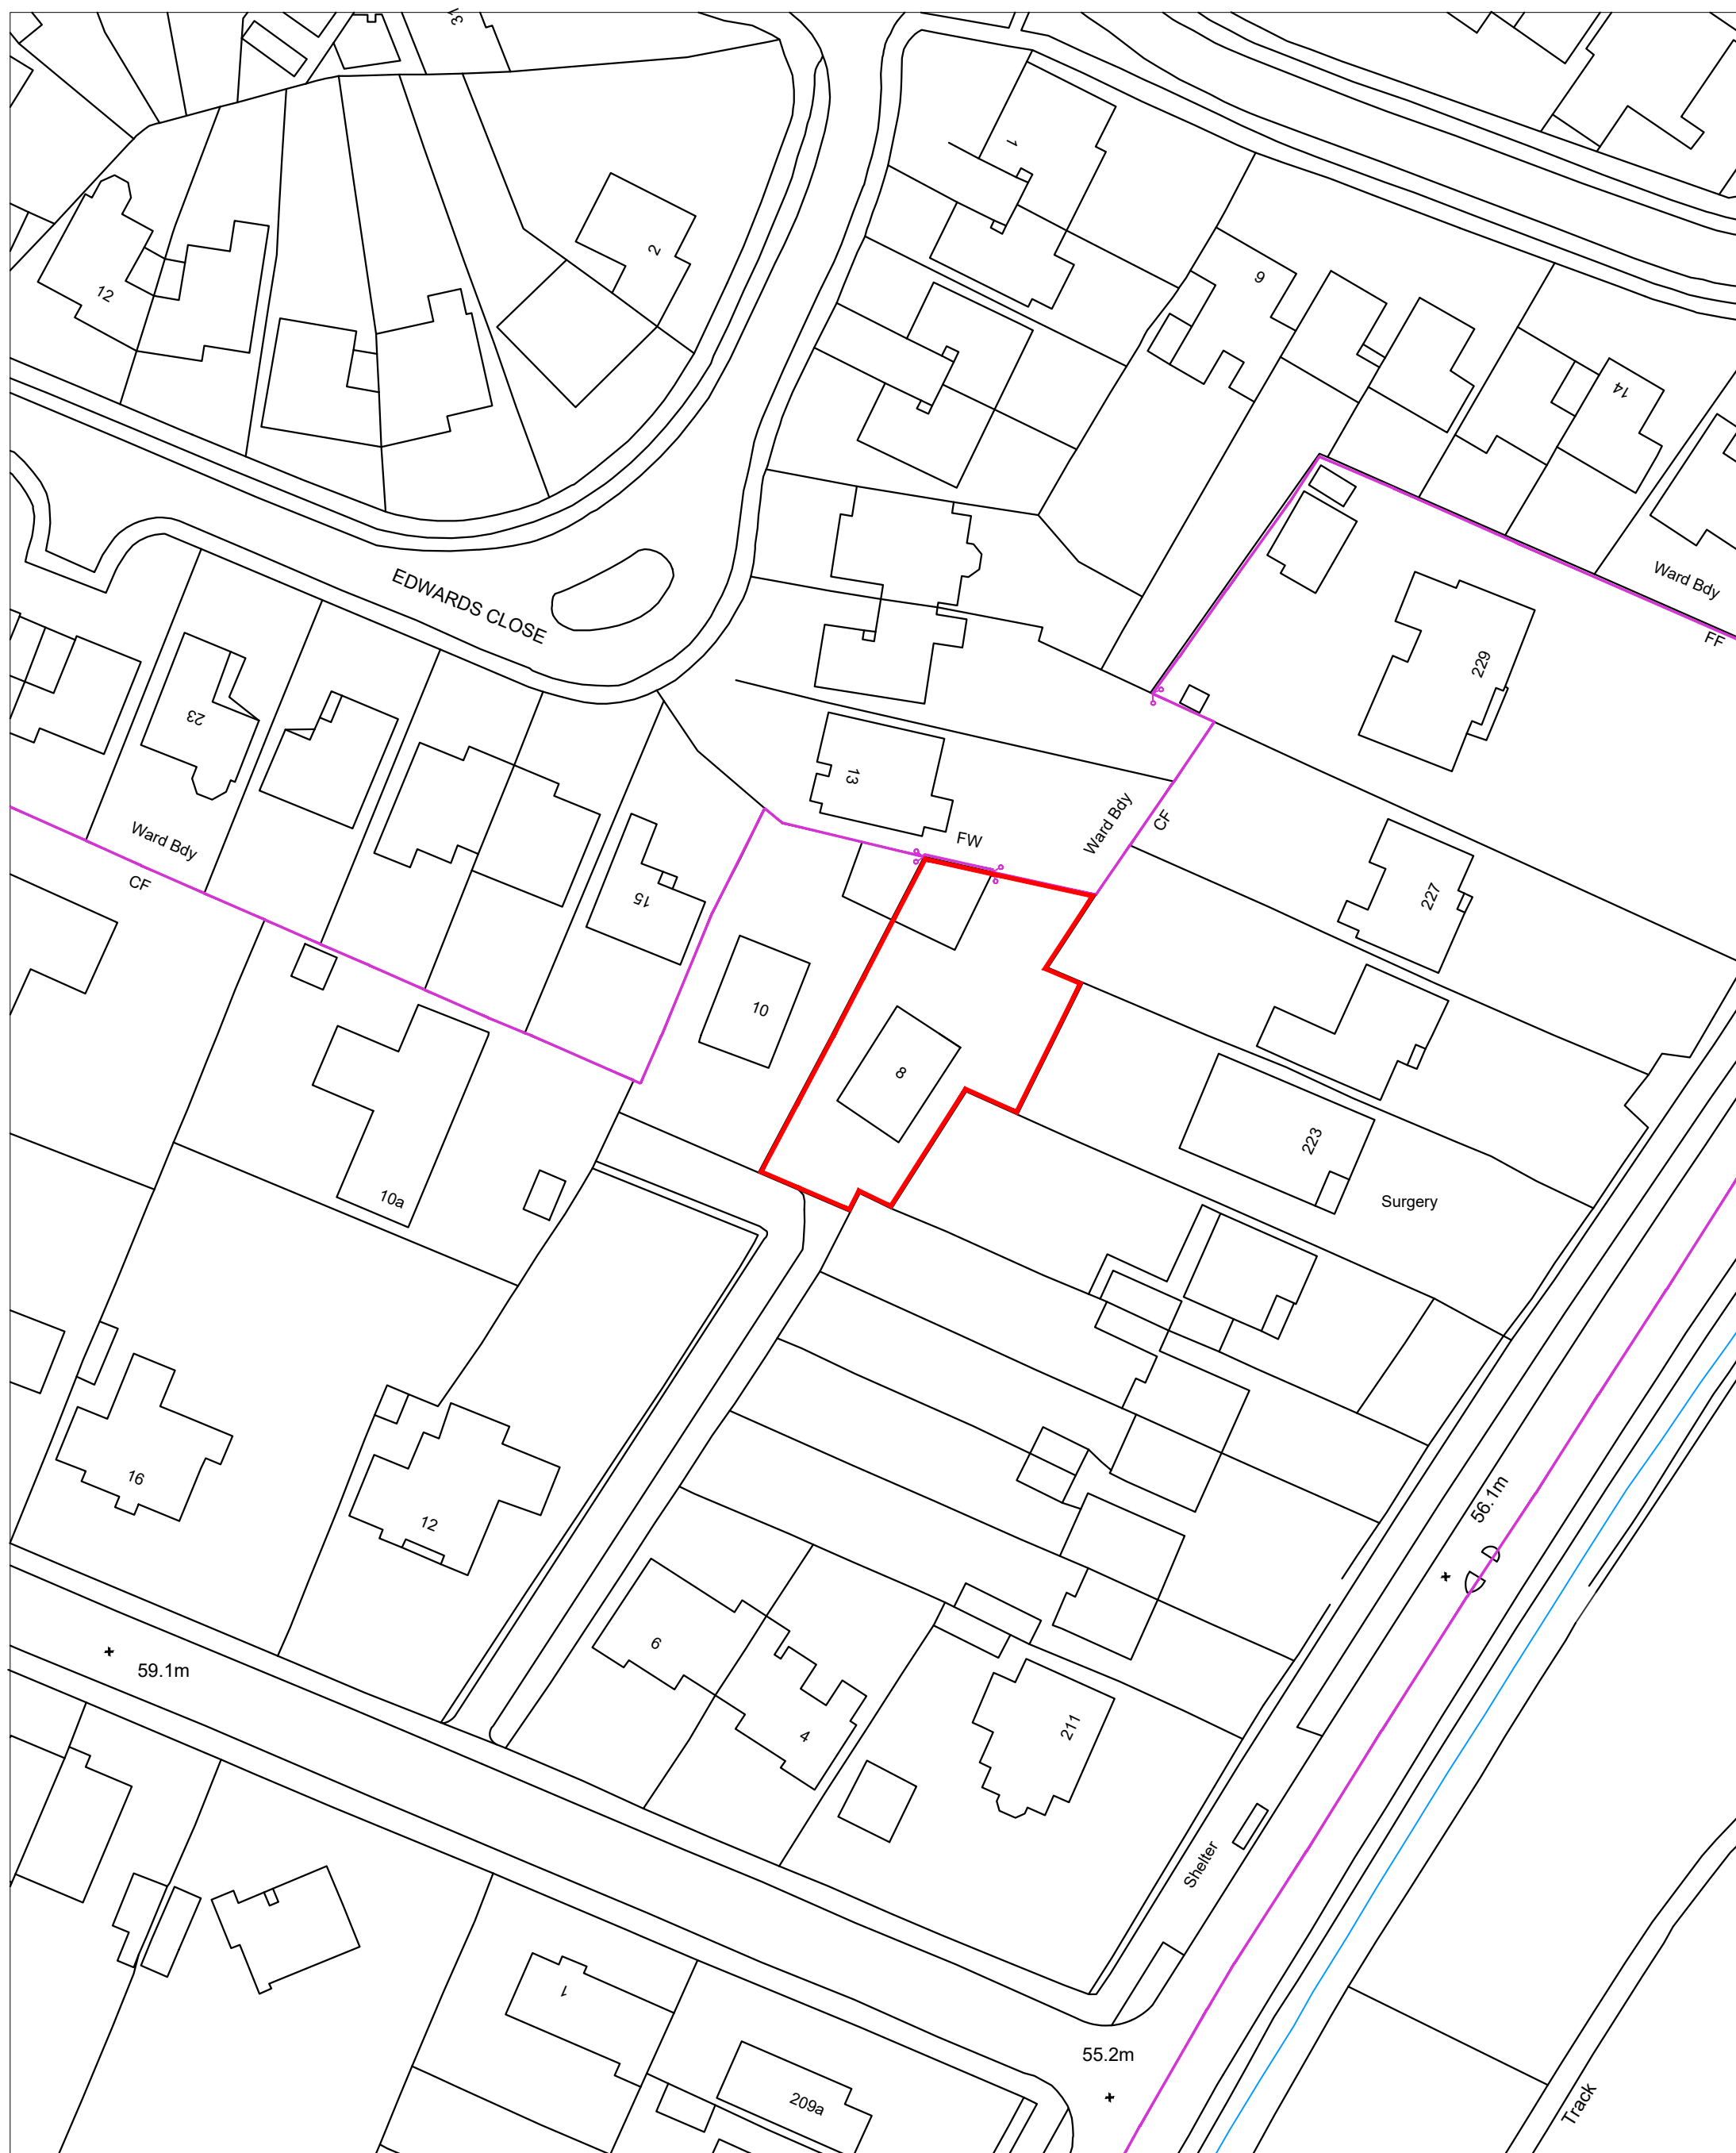

Location Plan: 1:1250

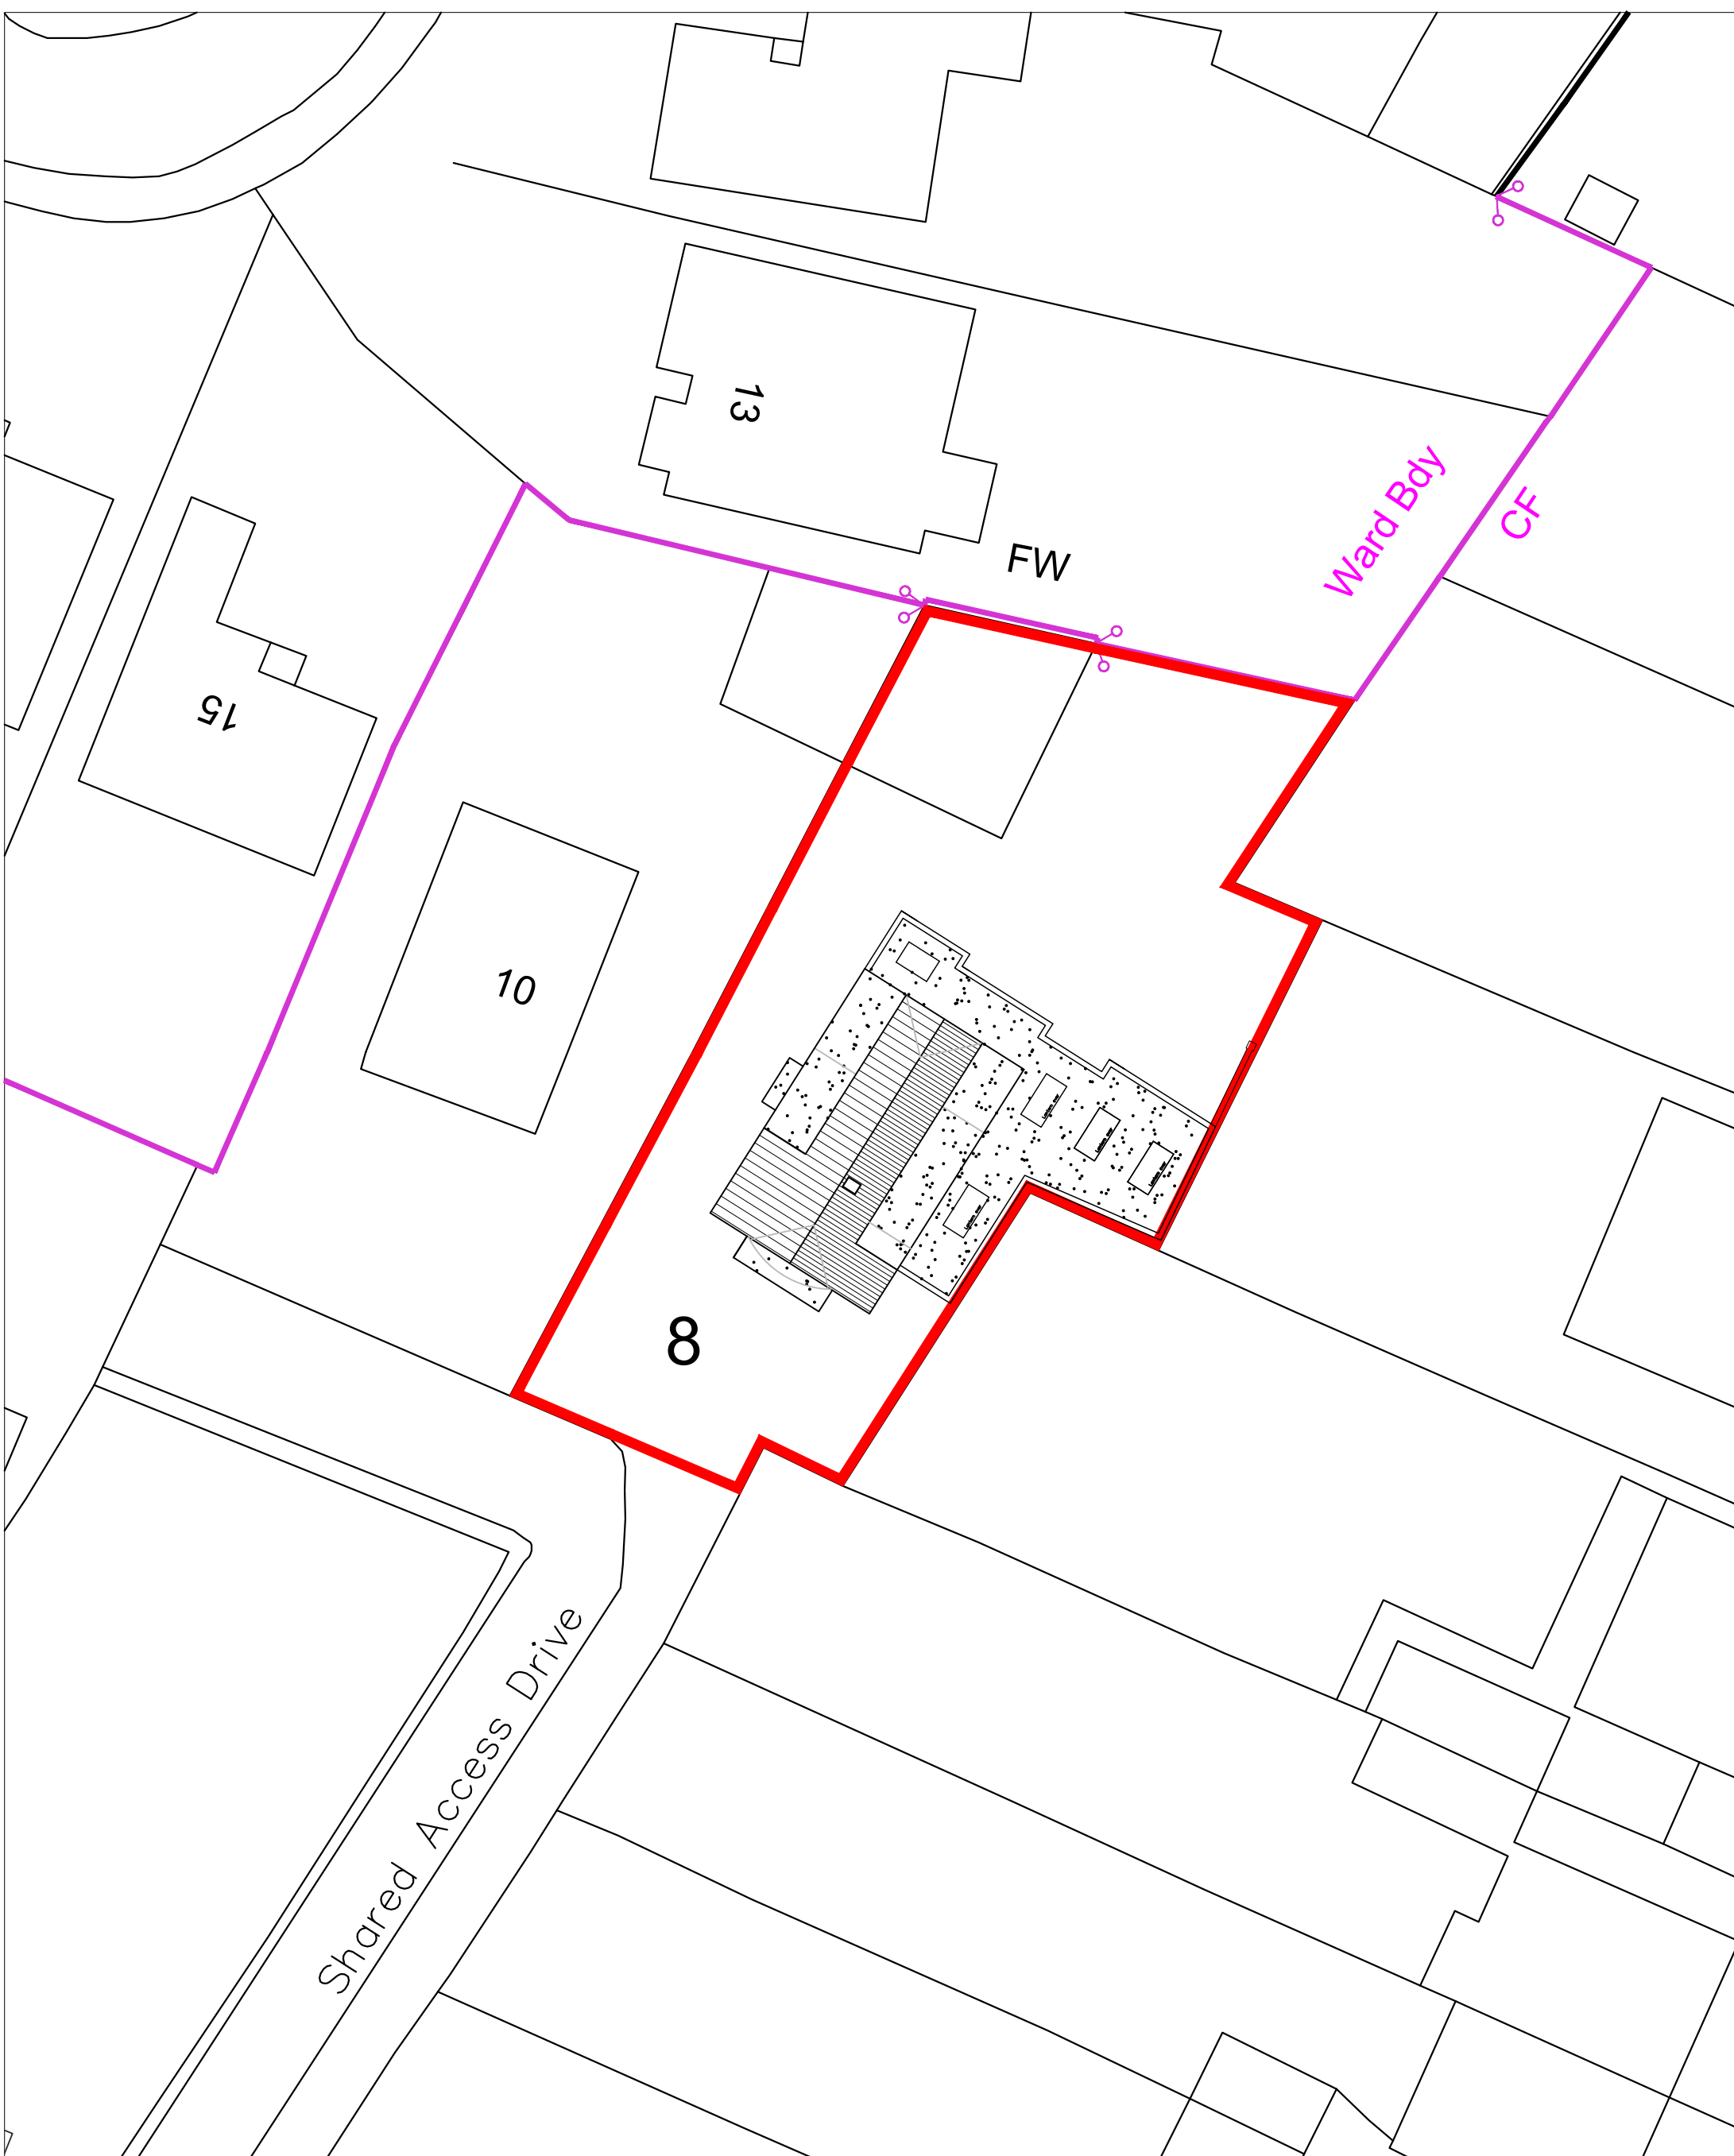

Block Plan: 1:500

8 Queens Road,
Waterlooville,
Hampshire,
PO7 7SB

SITE PLANS

© Crown Copyright
All right reserved
Reproduced by Permission
Licence No.100046837

Revisions a) Block Plan proposal. 18/08/22 MHC
b)
c)

CAD

Critchley Architecture And Design Ltd.

Contact: 02392 474 919 | info@caad.online

The Old Brewery,15E South Street, Havant, PO9 1BU



Scale A3 = As Shown
Drawn OS
Date 29/09/2021

21102-101^A

0m 10m 20m 30m 40m 50m

0m 10m 20m 30m 40m 50m