



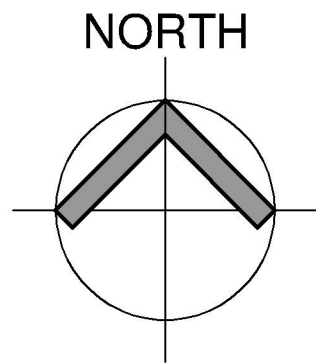

Note:
Do not Scale from this Drawing (except for planning approval).
All dimensions are in millimetres and to be checked on site.
All Dimensions relating to subcontractors or suppliers work
must be checked and agreed between the main contractor and
the sub-contractors and suppliers.

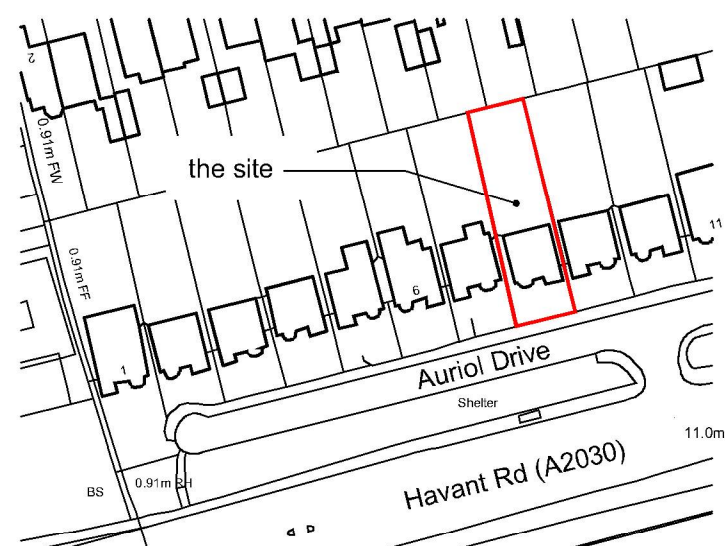


LOCATION PLAN
SCALE 1:1250

Ordnance Survey © Crown Copyright 2022. All rights reserved.
Licence Number 100022432




PROPOSED BLOCK PLAN
SCALE 1:500

SCALE BAR 1:500

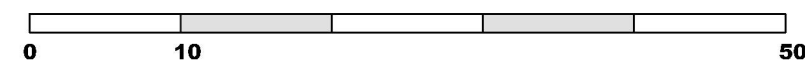

SCALE BAR 1:1250

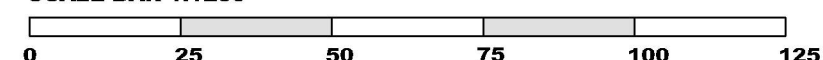

DRAWING TITLE - CERTIFICATE OF LAWFULNESS - LOCATION AND BLOCK PLAN		DATE - Jan 2023		SCALE - 1:50 @ A3	
CLIENT - Mr & Mrs Walton, 8 Auriol Drive, Bedhampton, Hants.		DRN - gp	CHK - -	DRAWING REF - 22216 PL302	Rev -

grp architectural design
t. 07747 011252 e. gavin.page77@gmail.com