



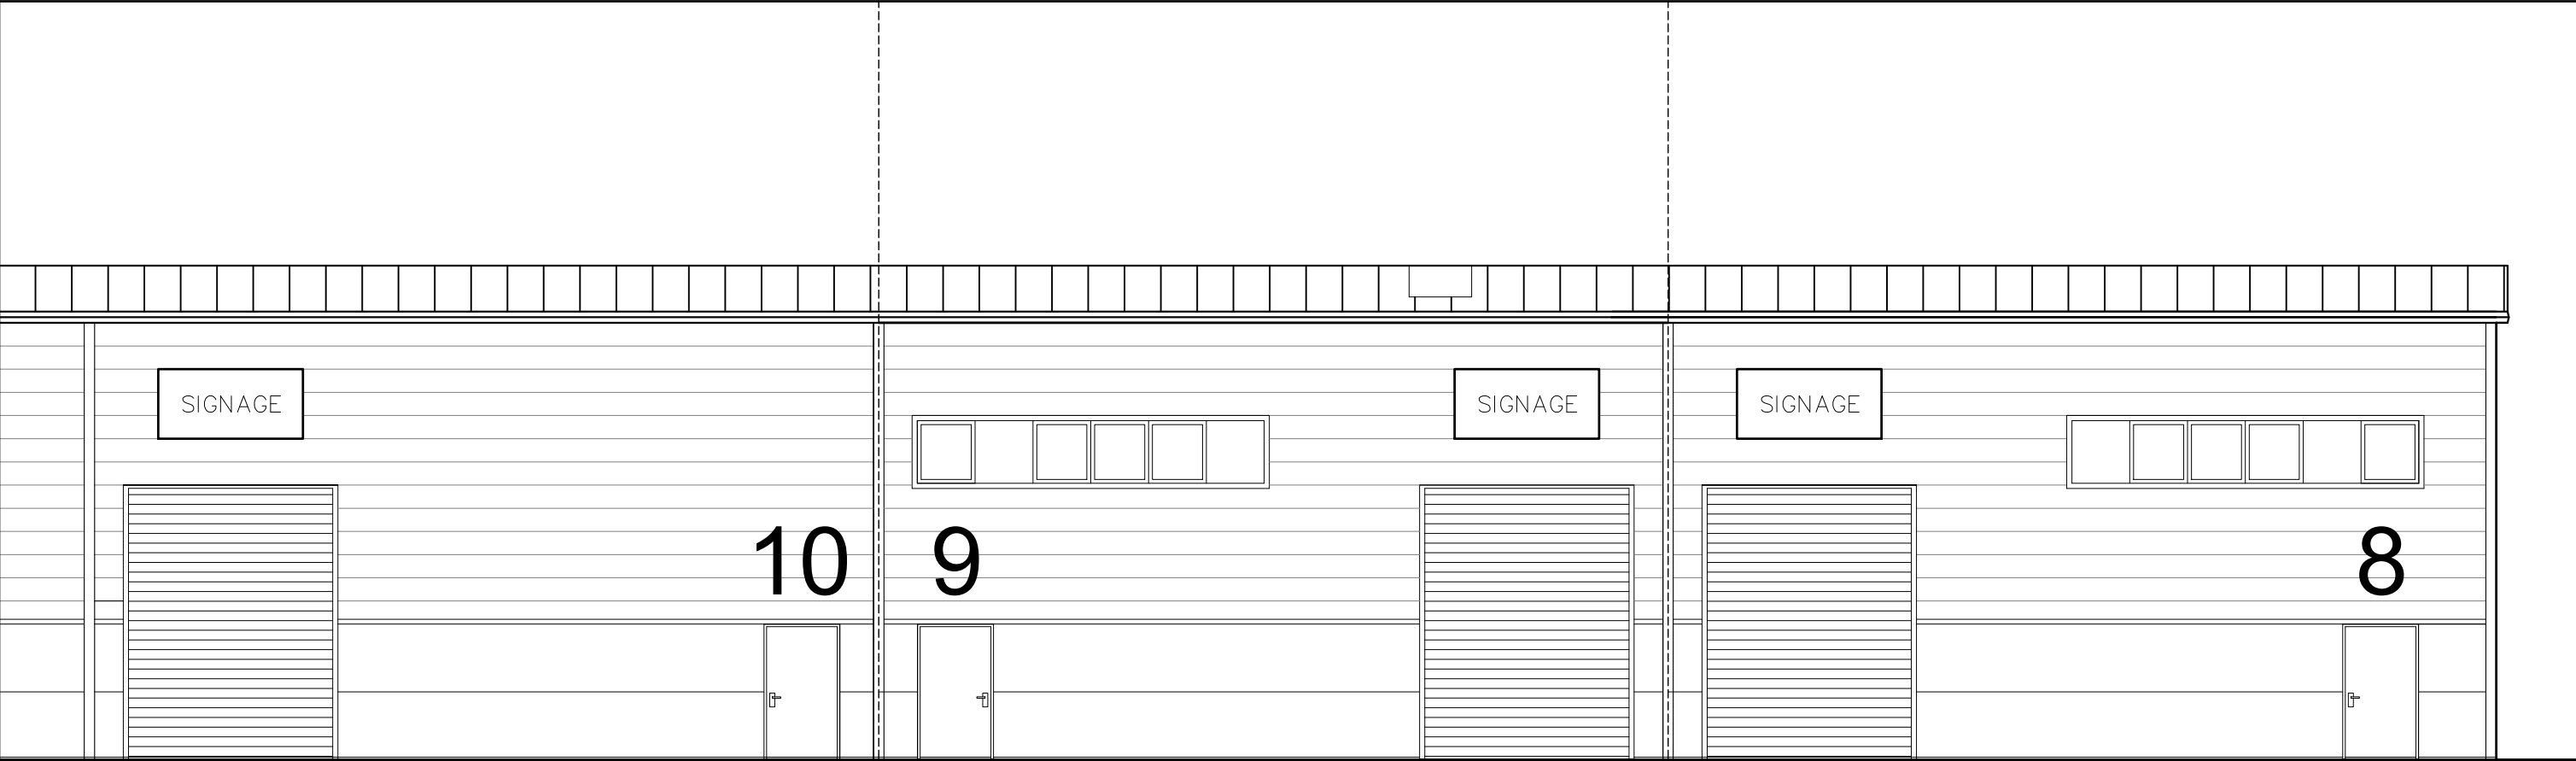

WEST

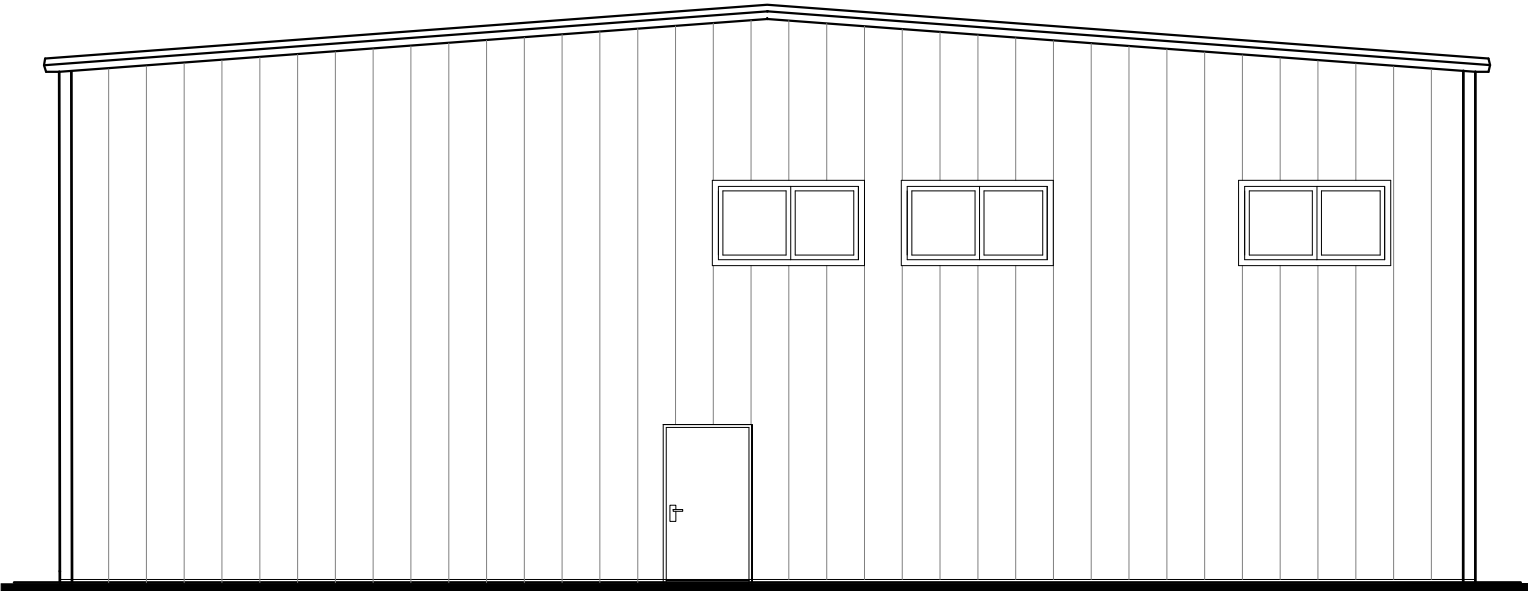

SOUTH



Critchley Architecture And Design Ltd.
Contact: 02392 474 919 | info@caad.online

The Old Bakery, 34 North Street, Havant, PO9 1PT

EXISTING ELEVATIONS

Revisions	a) Note/Date/Initial
b)	
c)	
d)	

Unit 9,
Dakota Business Park,
14 Downley Road,
Havant,
PO9 2NJ

Scale A1=1:50, A3=1:100
Drawn ZS
Date 09/08/23

23051-301⁰

10m

20m

30m

40m