
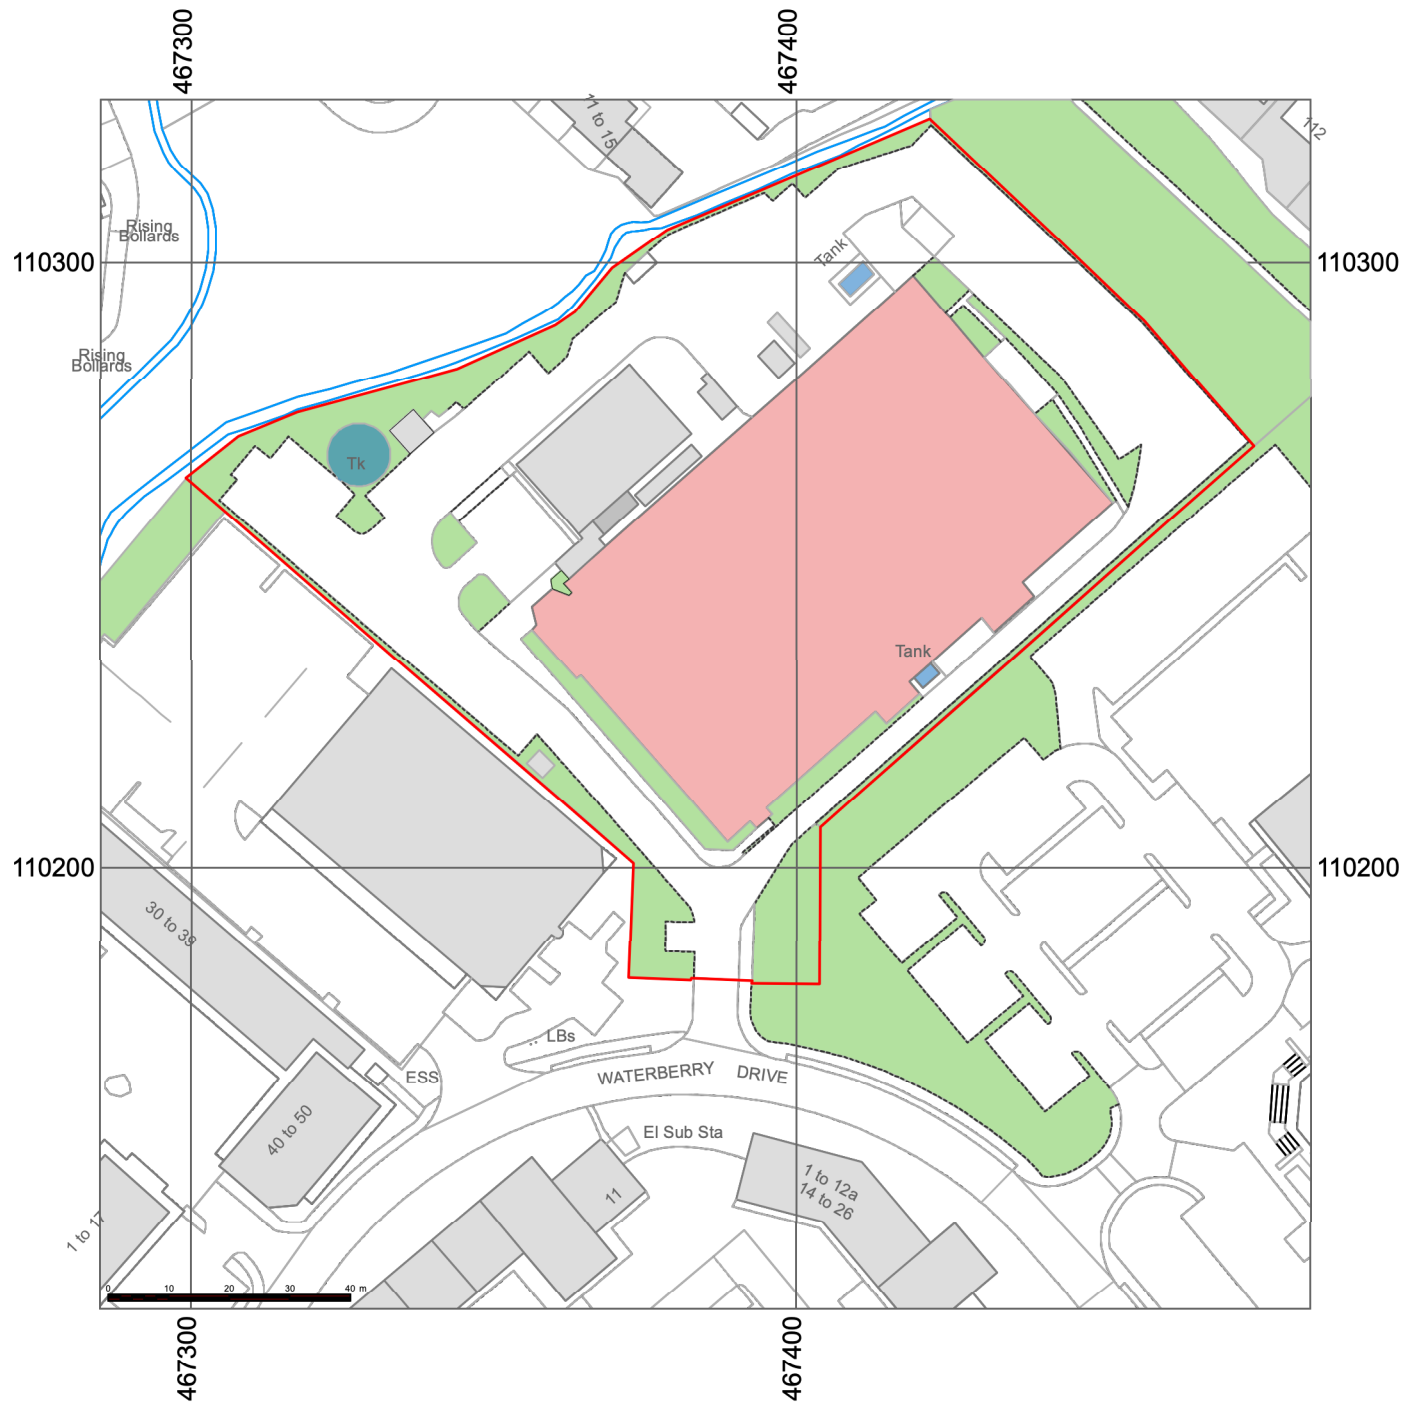


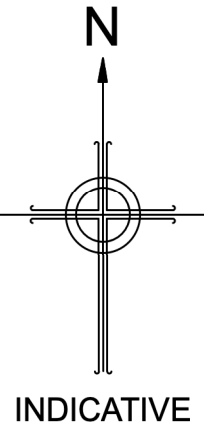

0 10M 20M 30M 40M
1:1250 @A3 SCALE BAR

PLANNING

This drawing is Copyright © of Cogent Building Consultancy LLP.

Do not scale this drawing.
All dimensions to be checked on site.
Drawing to be read in conjunction with any specifications, schedules and
Consultants drawings and details.



68 - 65 Tabernacle Street London EC2A
4BD
+44 (0) 20 3890 2890
www.cogentbc.co.uk

Project Name
Brambles House, Waterloooville, Portsmouth

Scale
1:1250 @ A3

Drawn
SC

Checked
GL

Client
Columbia Threadneedle, CT UK Property Authorised Investment Fund

Date 23.06.23

Drawing Title
SITE MAP

Status REV A

Drawing No. 0