


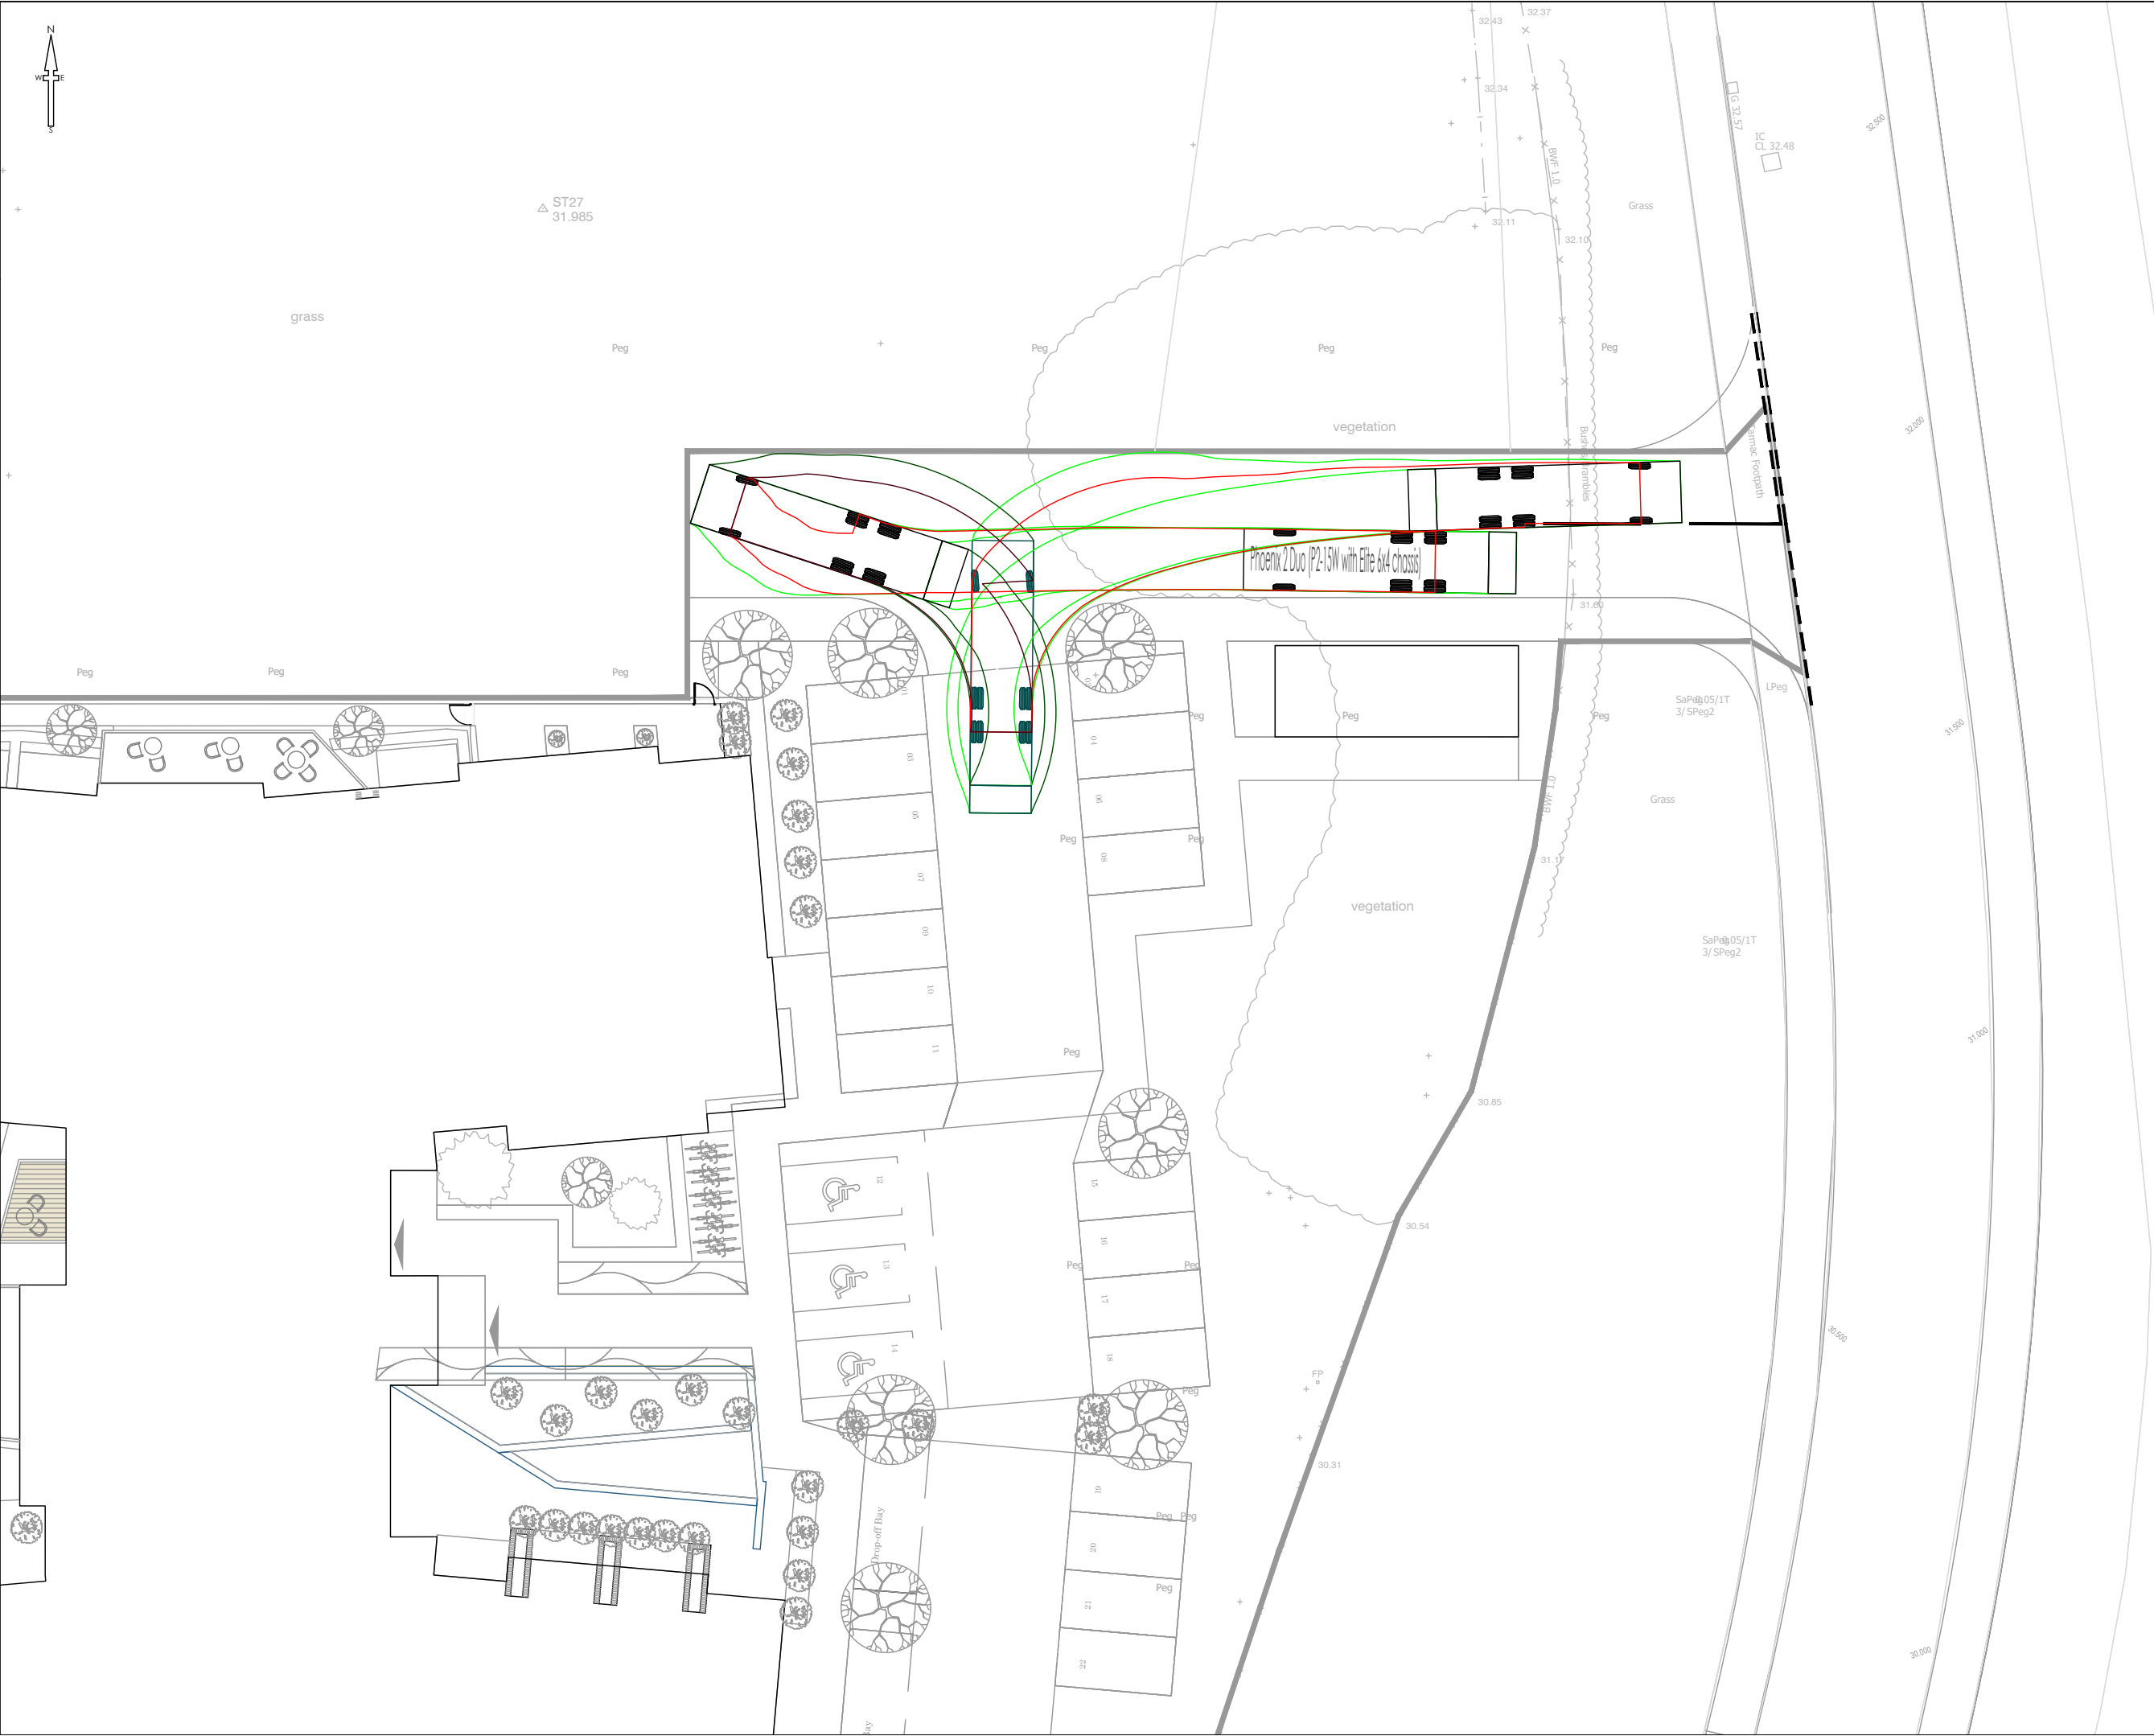

NOTES

- All dimensions and levels are in metres unless otherwise noted
- This drawing is to be read in conjunction with the relevant Architect's/Engineer's drawings, specifications and CDM documentation
- This drawing has been produced electronically and may have been photo reduced or enlarged when copied. Work to figured dimensions only (DO NOT SCALE - EXCEPT FOR PLANNING PURPOSES). All dimensions to be checked on site. Any errors or omissions to be reported to the engineer immediately.
- This drawing contains coloured lines / information that may not be clear if reproduced in black and white.
- Digital copies of this plan can only be considered accurate if supplied directly by Infrastruct CS Ltd.

VEHICLE MANOEUVRE NOTES

- This is not a construction drawing. For illustrative purposes only.
- The swept path analysis is based on the vehicles shown below.
- The swept path analysis shown on the drawing has been produced using Autotrack software. These are as accurate as possible using the correct speed and turning rate of real life vehicles, however the exact alignment can not be guaranteed due to the difference between the software operator and the vehicle driver.
- Please note that the manufacturers of Autotrack offer no warranty as to the results or the performance of the software.

Phoenix 2 Duo (P2-15W with Elite 6x4 chassis)

11.2

Phoenix 2 Duo (P2-15W with Elite 6x4 chassis)

Overall Length	11.200m
Overall Width	2.530m
Overall Body Height	3.751m
Min Body Ground Clearance	0.304m
Track Width	2.500m
Lock to lock time	4.00s
Kerb to Kerb Turning Radius	9.500m

P01	HJ	TST	Initial Issue	06/07/23
REV	DRAWN	CHECK	REVISION COMMENTS	ISSUE DATE
DRAWING TITLE				SHEET NO.
Swept Path Analysis Refuse Turning Manoeuvre				1/1
PROJECT				
New Access Havant Care Home Bartons Road Havant, Hampshire				
CLIENT				
BRACKLEY				
SCALE @ A3				DESIGN
1:250				TST
PROJECT NUMBER				DRAFT
5244				NJ
STATUS				APPROVED
S4				TST
ISSUE PURPOSE				TECHNICAL APPROVAL
PROJECT	ORIGIN	PHASE	LEVEL	TYPE
BART	ICS	01	XX	DR
DWG NO				REVISION
0512				P01