LOCATION PLAN

SCALE 1:5000

LAYOUT PLAN 1 OF 2

SCALE 1:200

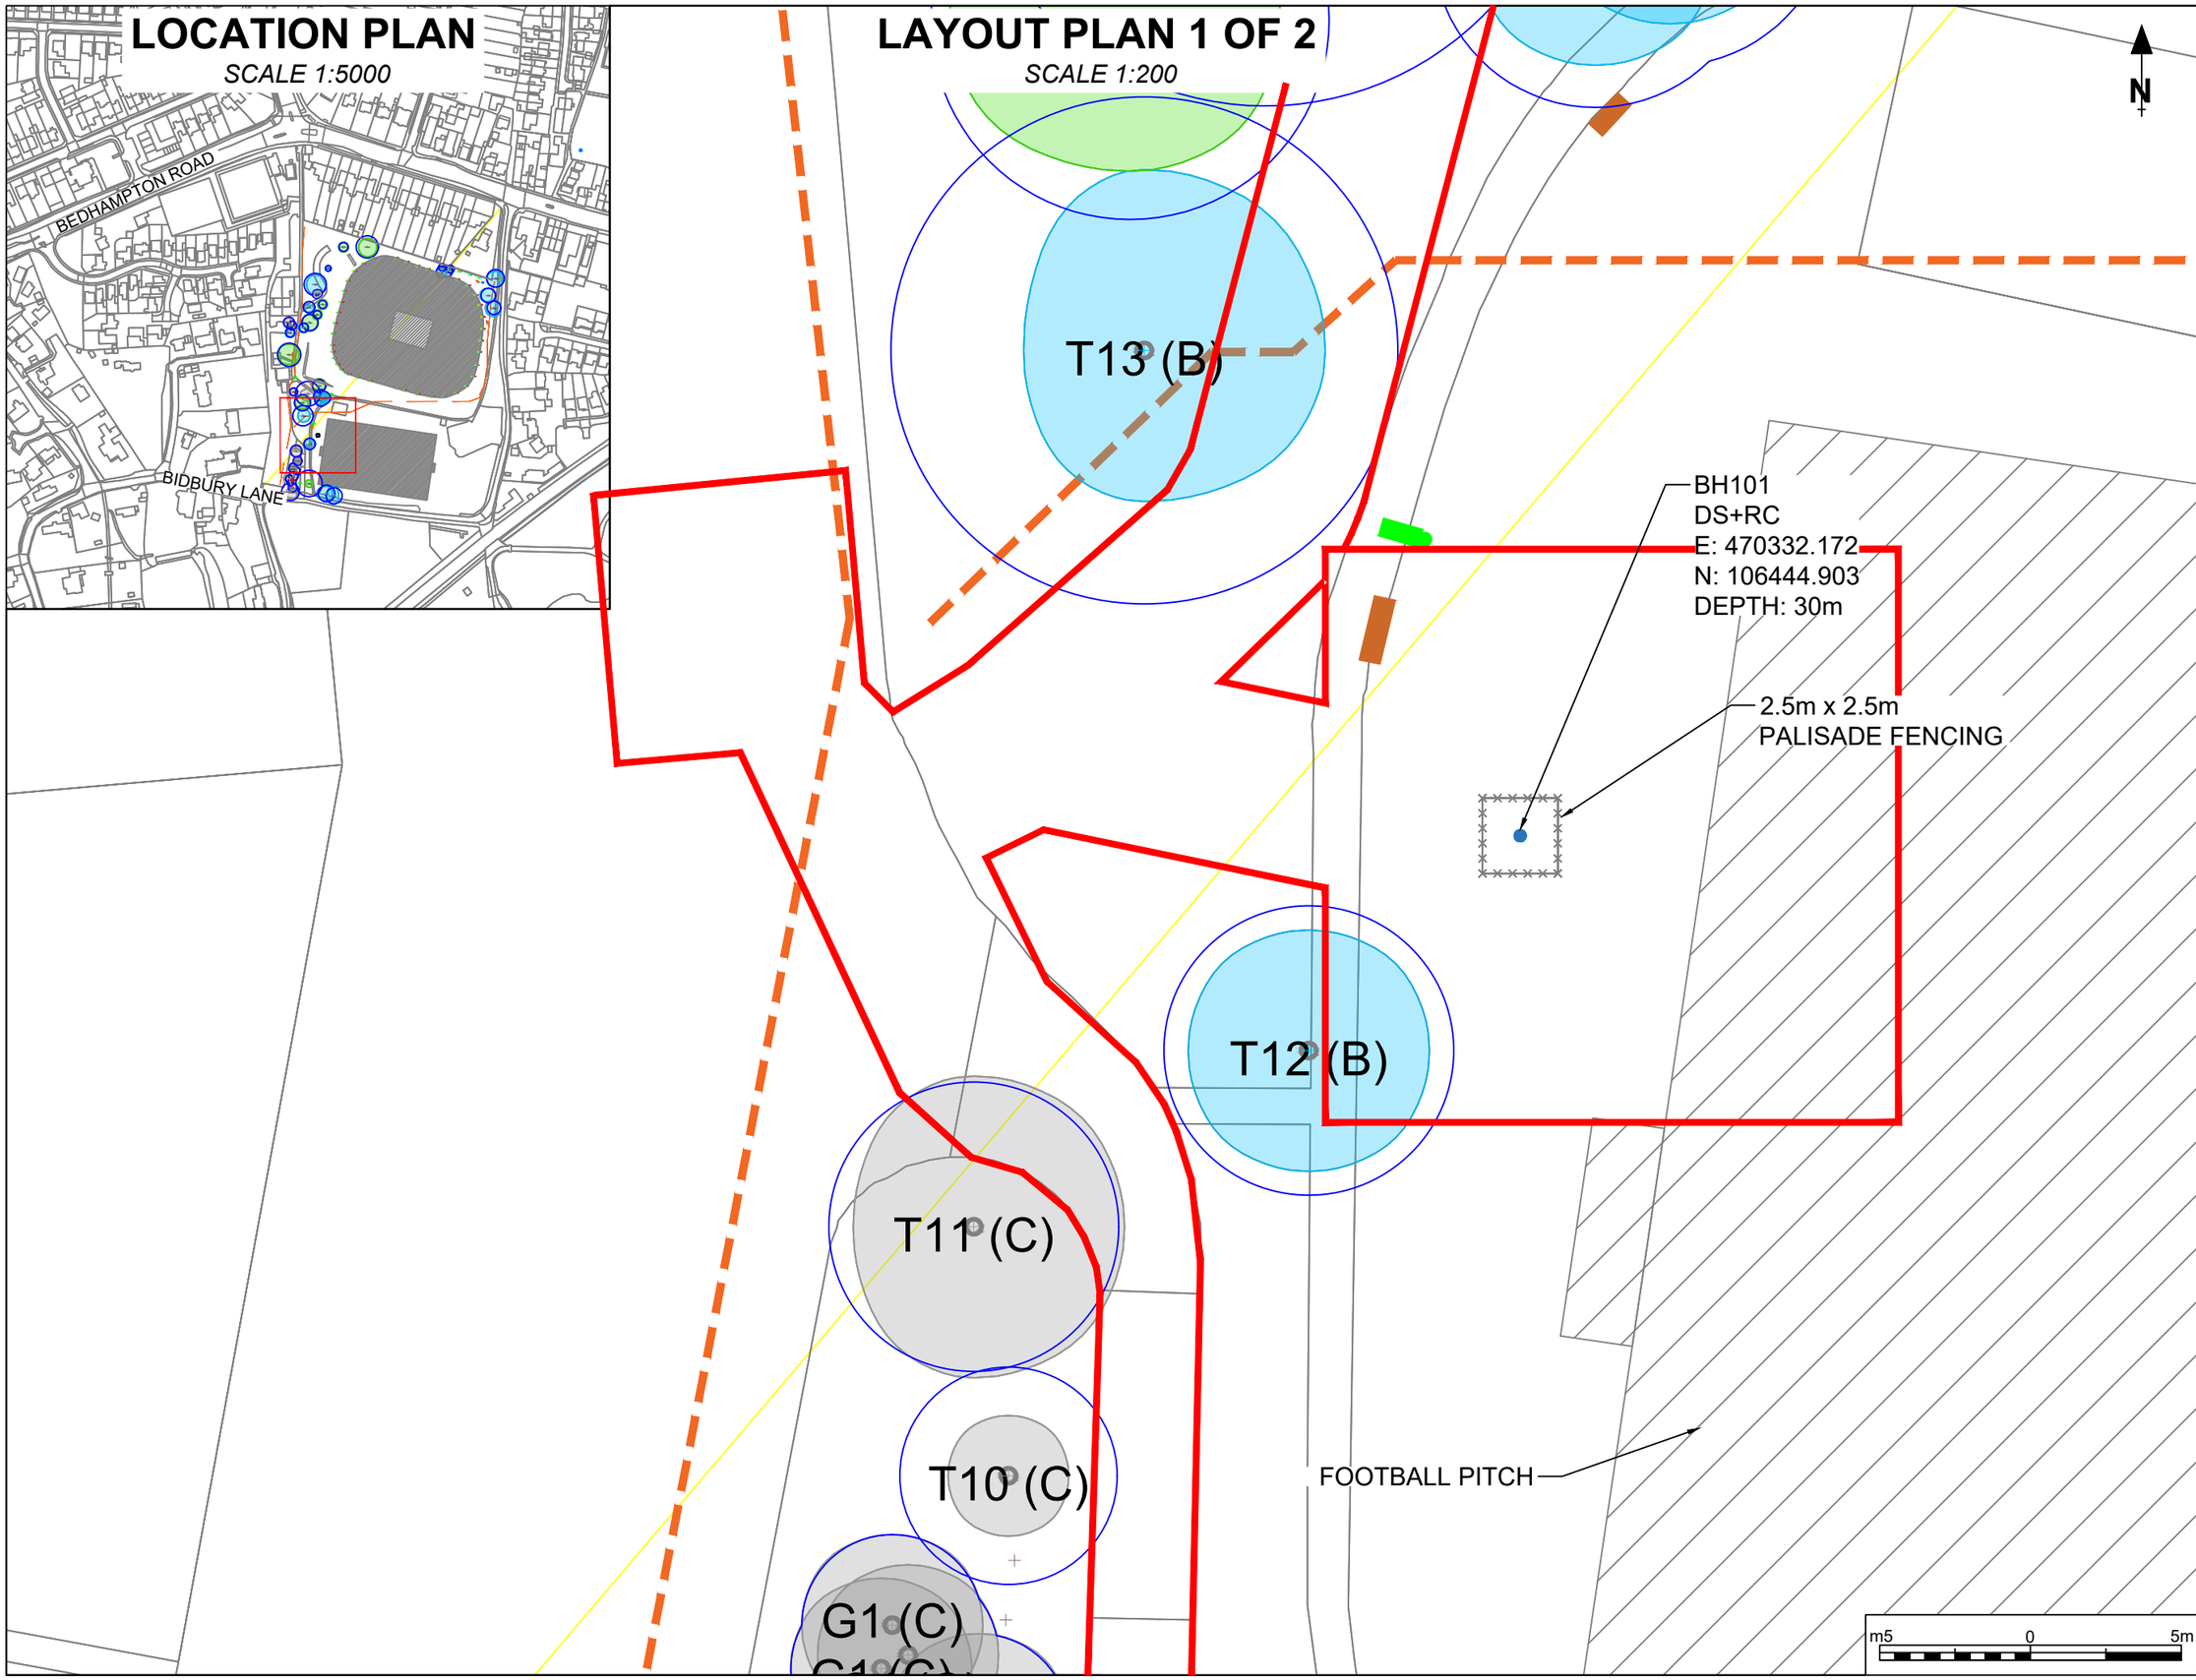

Notes

1	All dimensions in millimetres, unless stated otherwise.
2	All chainages in metres.
3	All levels in mAOD.
4	Do not scale this drawing.
5	Invert levels given for new manholes correspond to the centre of the manhole.

LEGEND

BOREHOLE	
BENCH	
LAMP POST	
RED LINE BOUNDARY	
CAT A TREE	
CAT B TREE	
CAT C TREE	
RPA	
PUBLIC RIGHT OF WAY	

Rev.	Date	Drawn	Approved
4	15/05/2023	GS	PT
3	02/03/2023	GS	PT
2	09/02/2023	GS	PT
1	08/02/2023	GS	PT

WATER for LIFE from Southern Water

Clancy

Project Location
Bidbury Mead,
Havant,
PO9 3JG

Project Title
Hampshire Water For Life

Project Reference
760010

Drawing Number
760010-BH101&BH102-04

Drawing Title
BH101 TEMPORARY FENCING PLAN

OS Reference
SU704065

Scale	Size
1:200	A3

Drawn	Checked	Approved
GS	AB	PT

Date
15/05/2023