



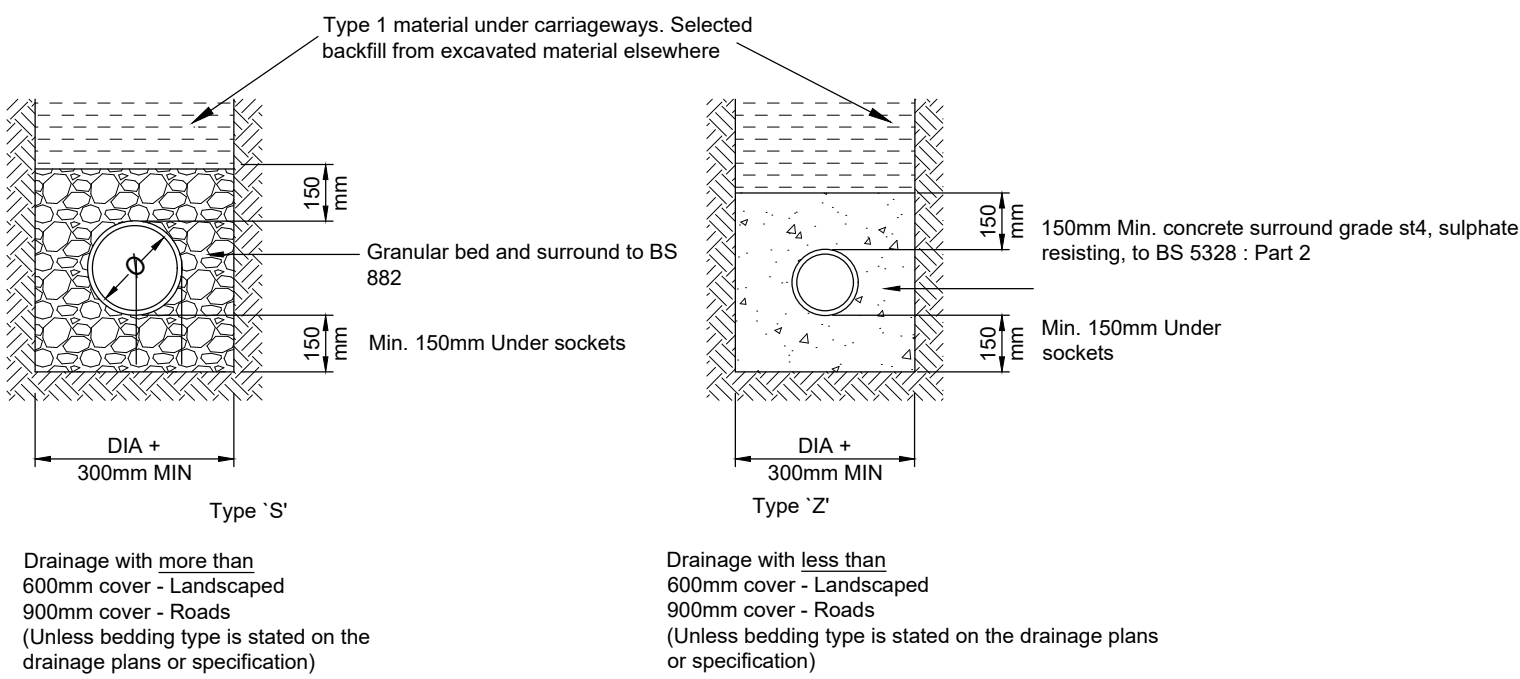


Pipe bedding details in private Areas

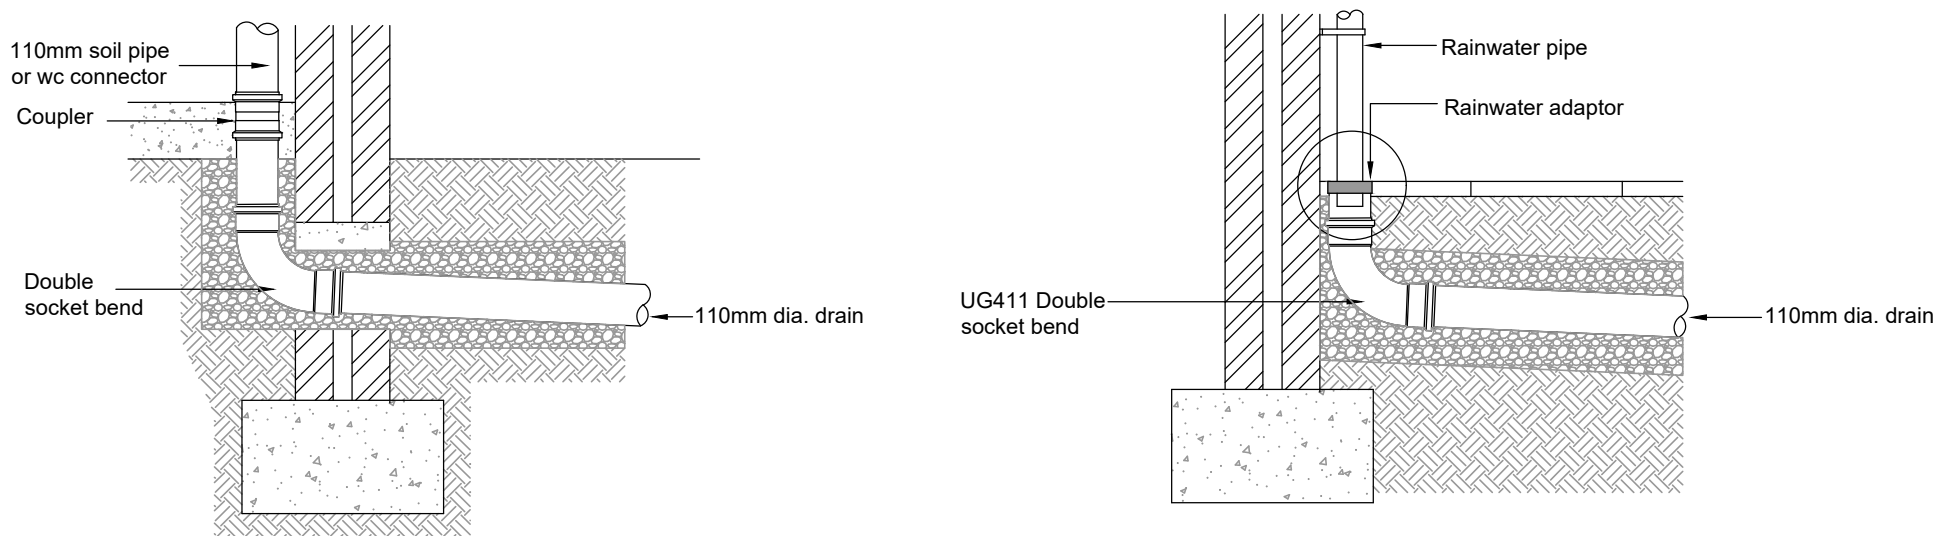


Soil pipe / wc connection

Rainwater pipe connection

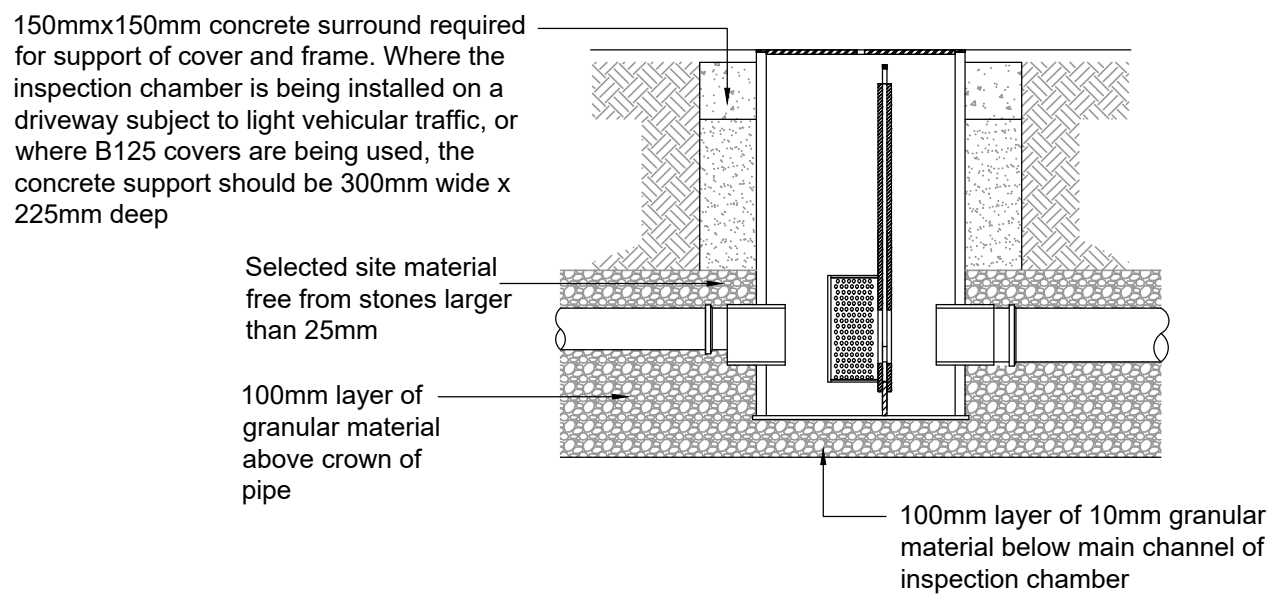


SEL CONTROFLOW 500 ORIFICE CHAMBER

SEL Environmental LTD
Phone: 01254 589987
Email: sales@selenvironmental.com

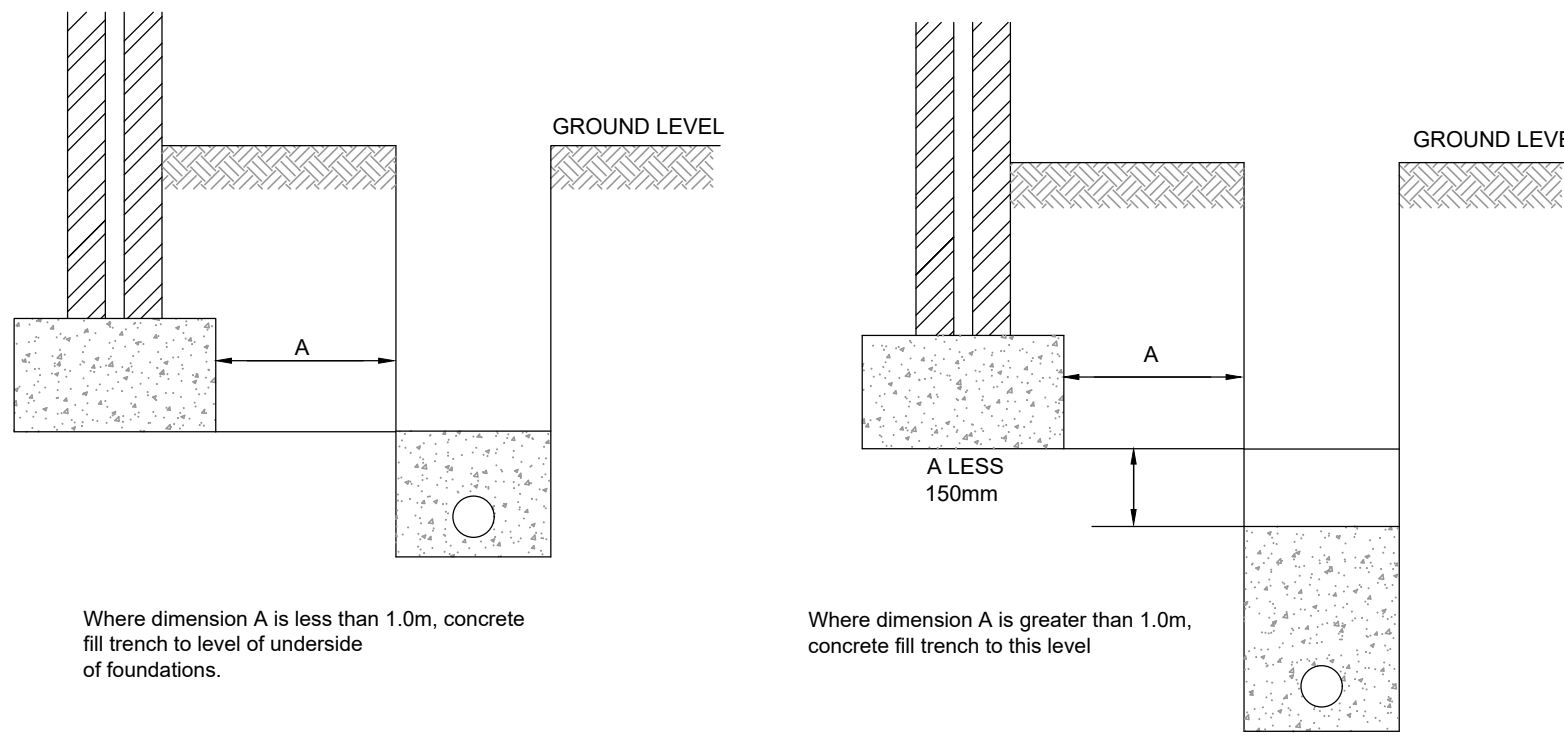


Pipes near buildings



Pipes near buildings

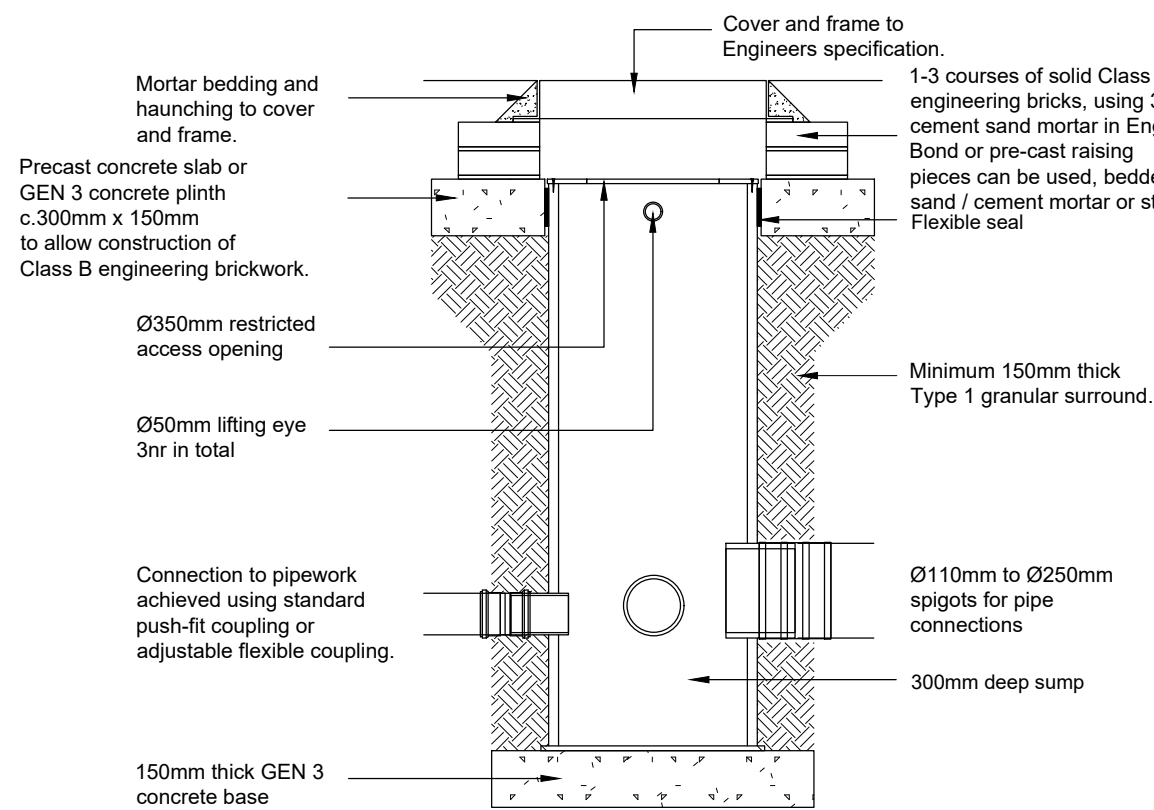


SEL WASP05050 500Ø Inspection Chamber

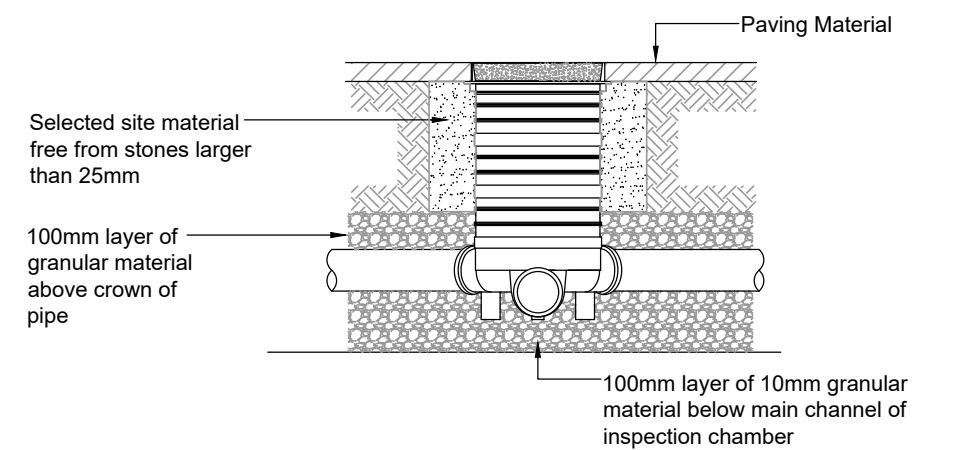

300mmØ SHALLOW INSPECTION CHAMBER DETAIL

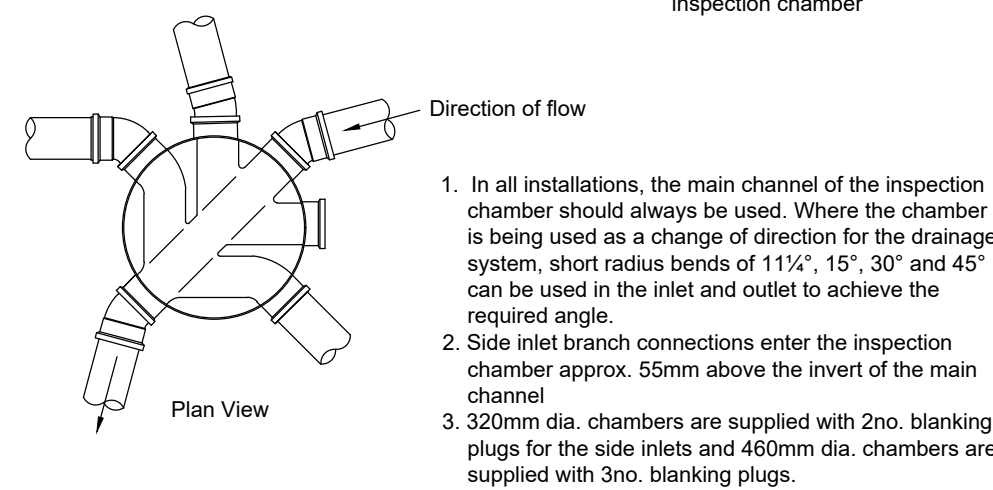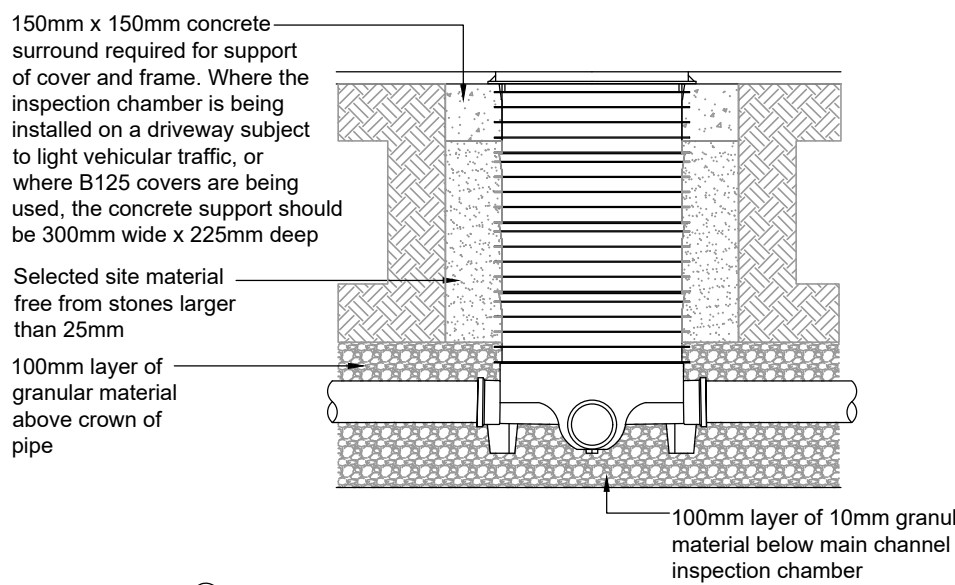


460mmØ INSPECTION CHAMBER DETAIL

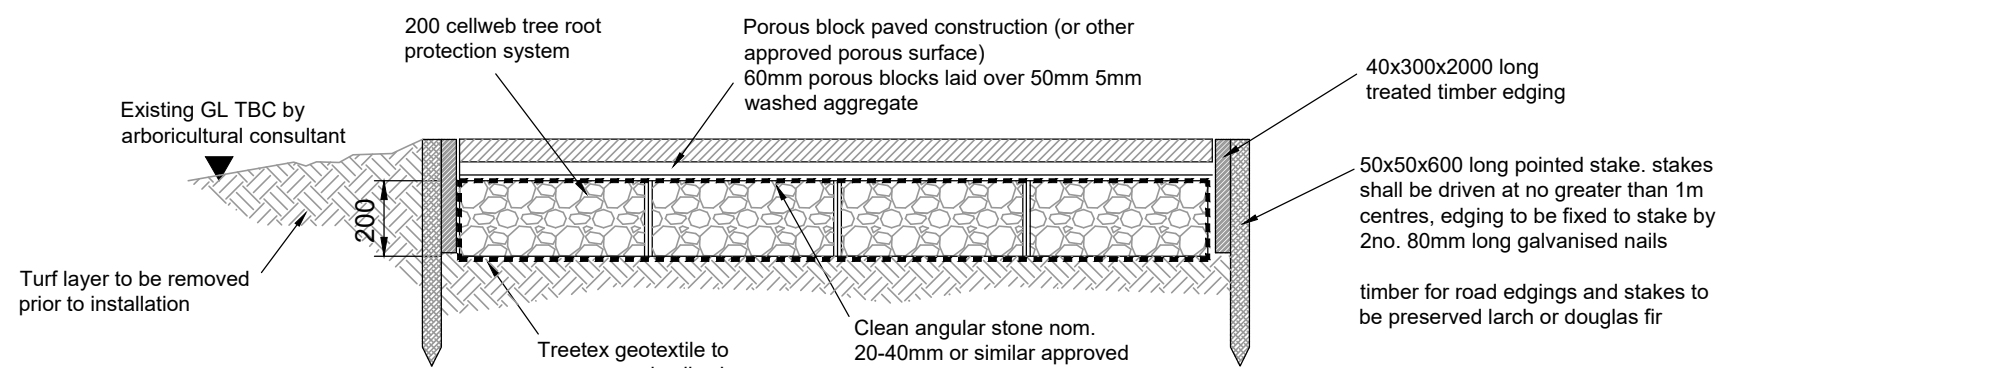


Typical 'no dig' access road construction

subject to detailed design by geosynthetics ltd
to be installed in accordance with geosynthetic lds installation guide and specification

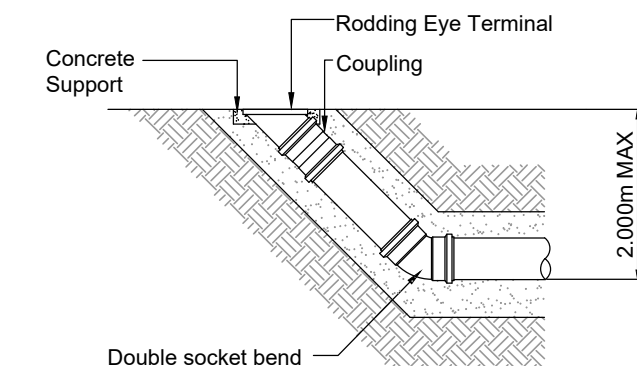


Rodding eye detail

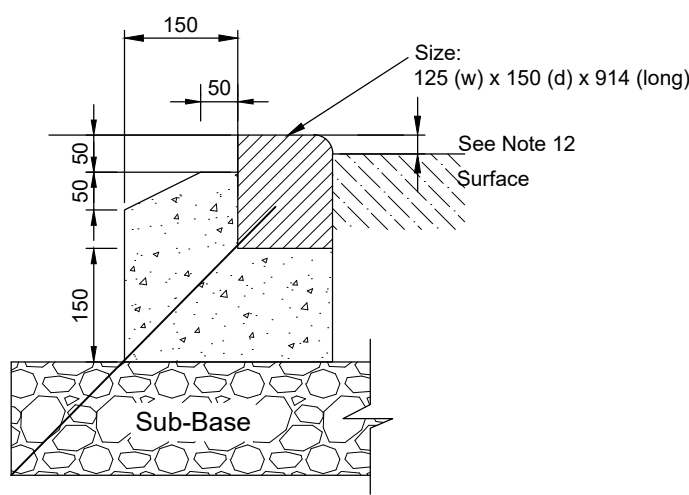

DROP KERB TYPE BN (1:10)

Where upstand of BN kerb is 0mm (flush), kerbs are to be inverted.

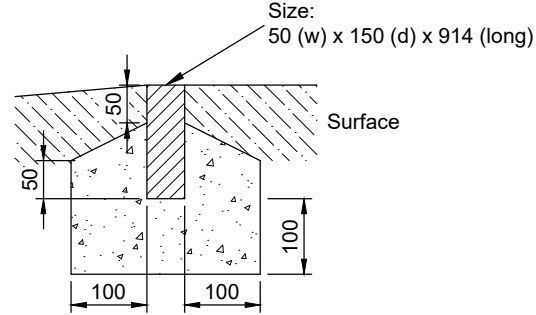

Edging type EF flat top (1:10)

Prefixed to drawing numbers shall signify the following:-			
P = PRELIMINARY	Shall not be used for contract or construction purposes	LH	CS
T = TENDER	Shall not be used for construction purposes	BY	CHK APP
C = CONSTRUCTION	These are the only drawings that shall be used for construction purposes		
R = RECORD	Record of actual completed work		

P-	10.08.21	PRELIMINARY ISSUE	LH	CS	CS
REV	DATE	DESCRIPTION	BY	CHK	APP
CLIENT		DARREN REHILL			
ARCHITECT		JB ARCHITECTURE			
JOB TITLE		LAND NORTH OF 61 HOLLYBANK LANE EMSWORTH			
DRAWING TITLE		CONSTRUCTION DETAILS			
DRAWN	LH	ENGINEER	C SLADE	CHECKED	CS
DATE	AUGUST 2021	SCALE @ A1	1:100	APPROVED	CS
JOB No.	C1710	STATUS	P	DRAWING No.	300
REV.	P-				

PRELIMINARY