
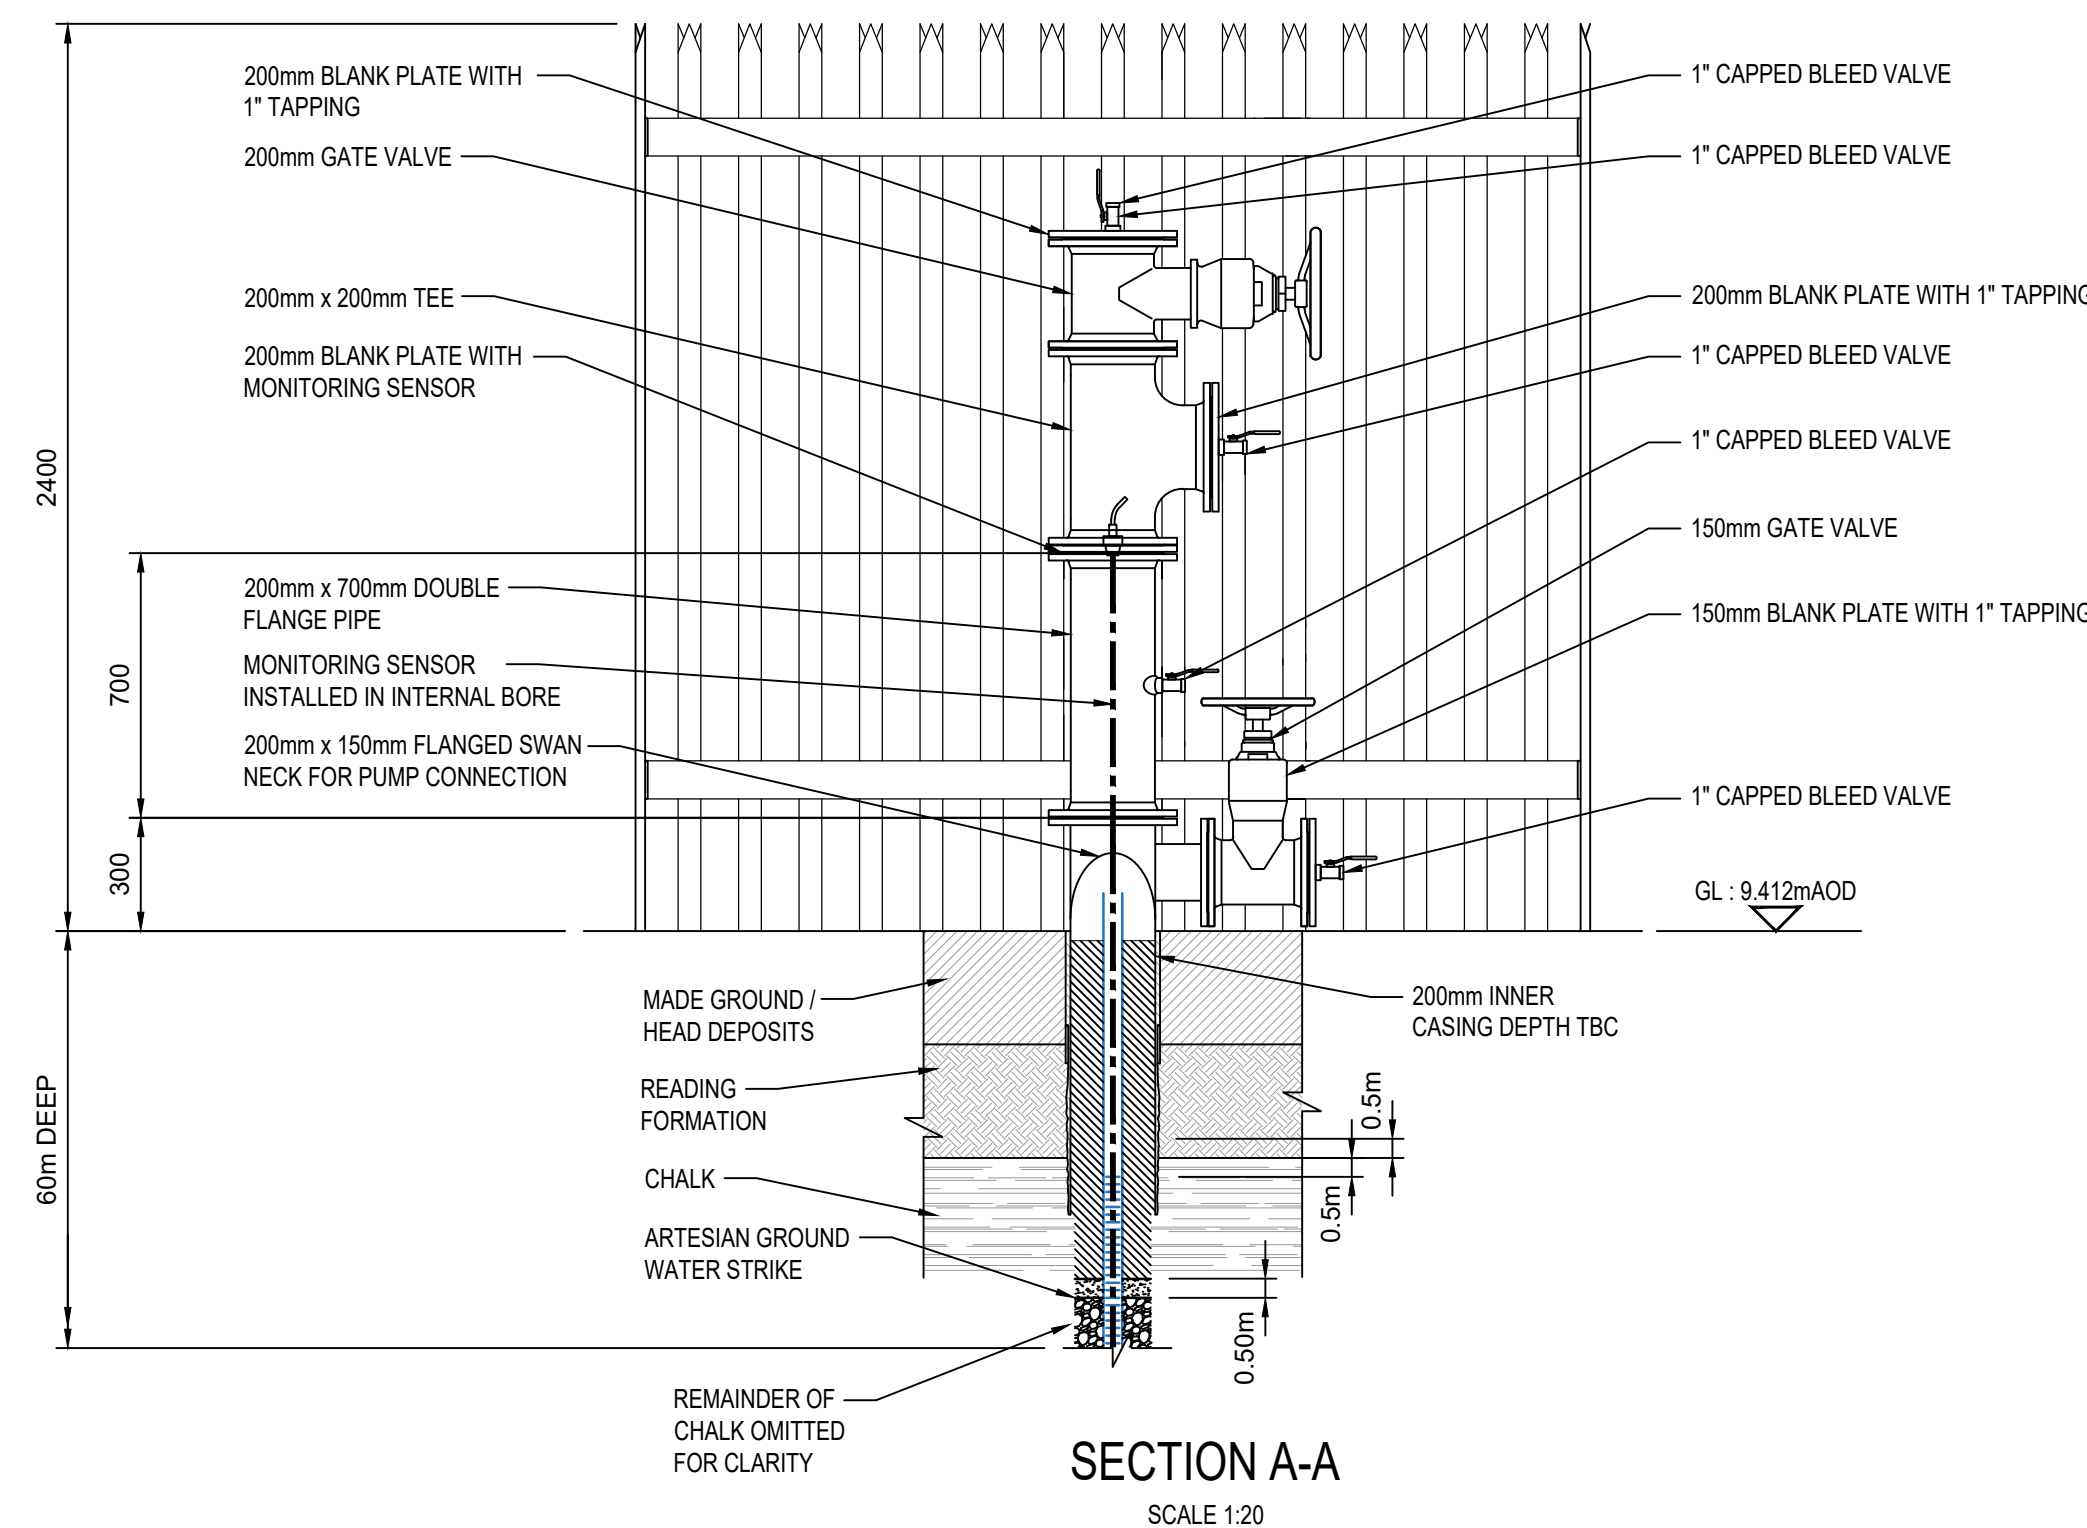
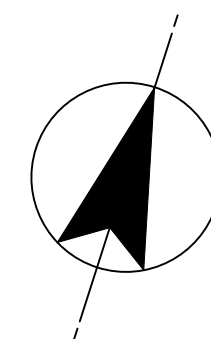
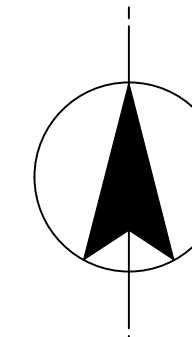
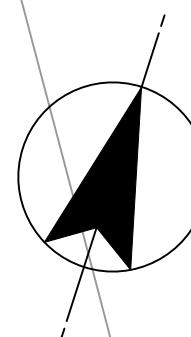
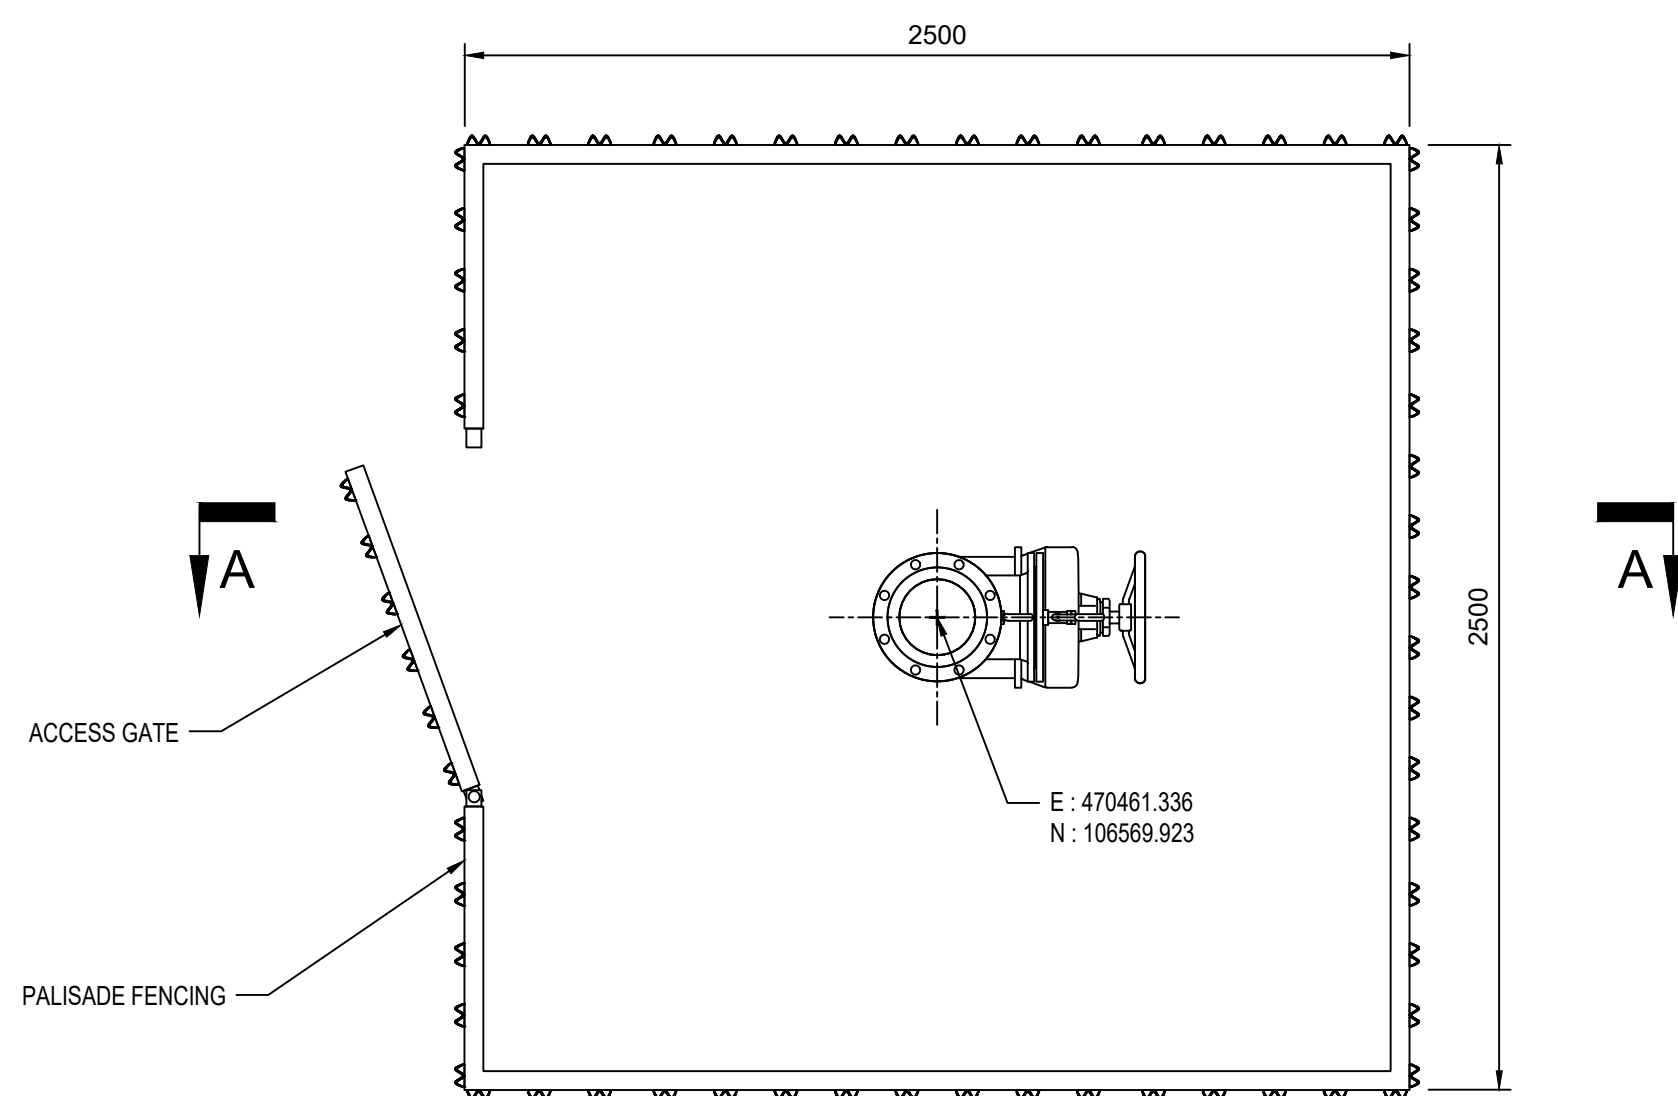


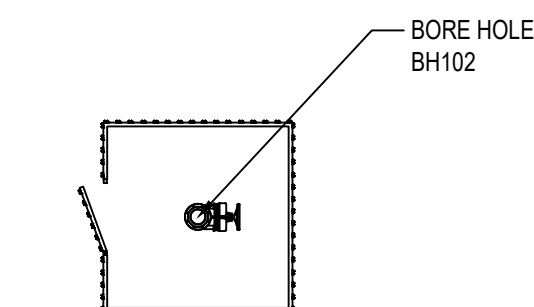

NOTES


1. ALL DIMENSIONS IN MILLIMETRES AND ALL LEVELS IN METRES UNLESS SHOWN OTHERWISE.
2. LOCATION OF SOUTHERN WATER APPARATUS IS INDICATIVE ONLY AND BASED UPON SOUTHERN WATER RECORDS.
3. THE LOCATION OF OTHER STATUTORY UNDERTAKERS PLANT TO BE VERIFIED PRIOR TO THE COMMENCEMENT OF WORKS.
4. PURPOSE OF SCHEME - WATER FOR LIFE GROUND AND SITE INVESTIGATION WORKS.

REFERENCES

710166-SWS-XX-XX-DR-Z-03705	BH102 CONSTRUCTION DETAILS
710166-SWS-XX-XX-DR-Z-03706	BH102 DECOMMISSIONING DETAIL

LEGEND

- | | |
|---|-----------------------------|
|  | 70mm INSTALL |
|  | DIVER |
|  | PLASTIC / HDPE PIPE |
|  | CASINGS |
|  | 6" GEOBORE |
|  | MADE GROUND / HEAD DEPOSITS |
|  | READING FORMATION |
|  | CHALK |
|  | GROUT |
|  | SAND |
|  | GRAVEL |
|  | BENTONITE PELLETS |

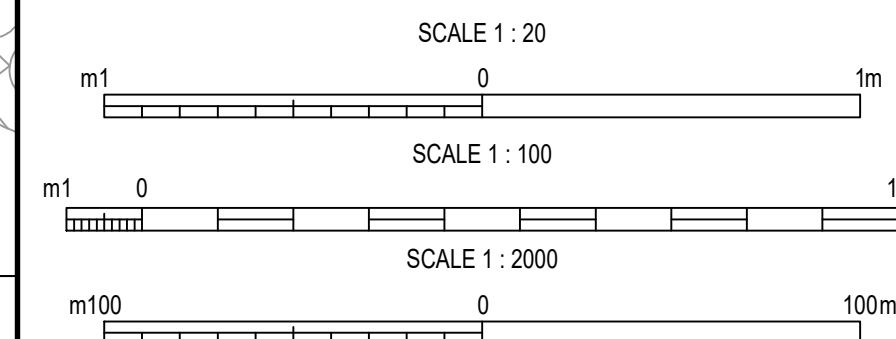

CURRENT VERSION INFORMATION

SECTION A - A UPDATED.

[illegible]

07/03/23	RB	HJ	JR	JR	C01	A4	Authorised & Accepted - Design
08/03/23	NS	HJ	LB	KW	C02	A4	Authorised & Accepted - Design
DATE	ORIG	CHKD	REVD	APPR	REV	STS	REASON FOR ISSUE

THIS DRAWING IS ISSUED BY SOUTHERN WATER SUBJECT TO THE CONDITIONS THAT IT IS
NOT COPIED EITHER IN WHOLE OR IN PART OR DISCLOSED TO THIRD PARTIES
UNLESS PRIOR WRITTEN AUTHORISATION IS GIVEN BY SOUTHERN WATER
PREVIOUS VERSIONS OF THIS DRAWING SHOULD BE STAMPED SUPERSEDED OR DESTROYED
DO NOT SCALE THIS DRAWING - IF IN DOUBT ASK



PROJECT TITLE

HAMPSHIRE WATER TRANSFER AND
WATER RECYCLING PROJECT

DRAWING TITLE

BH102 SITE LAYOUT AND HEADWORKS PLAN

SITE UNIT MNEMONIC	SITE UNIT NO.	MASTER SIZE	A1
PRN 710166	SCALE AS SHOWN	STATUS	A4
S.W. DRAWING NO. 710166-SWS-XX-XX-DR-Z-03704			REVISION C02