
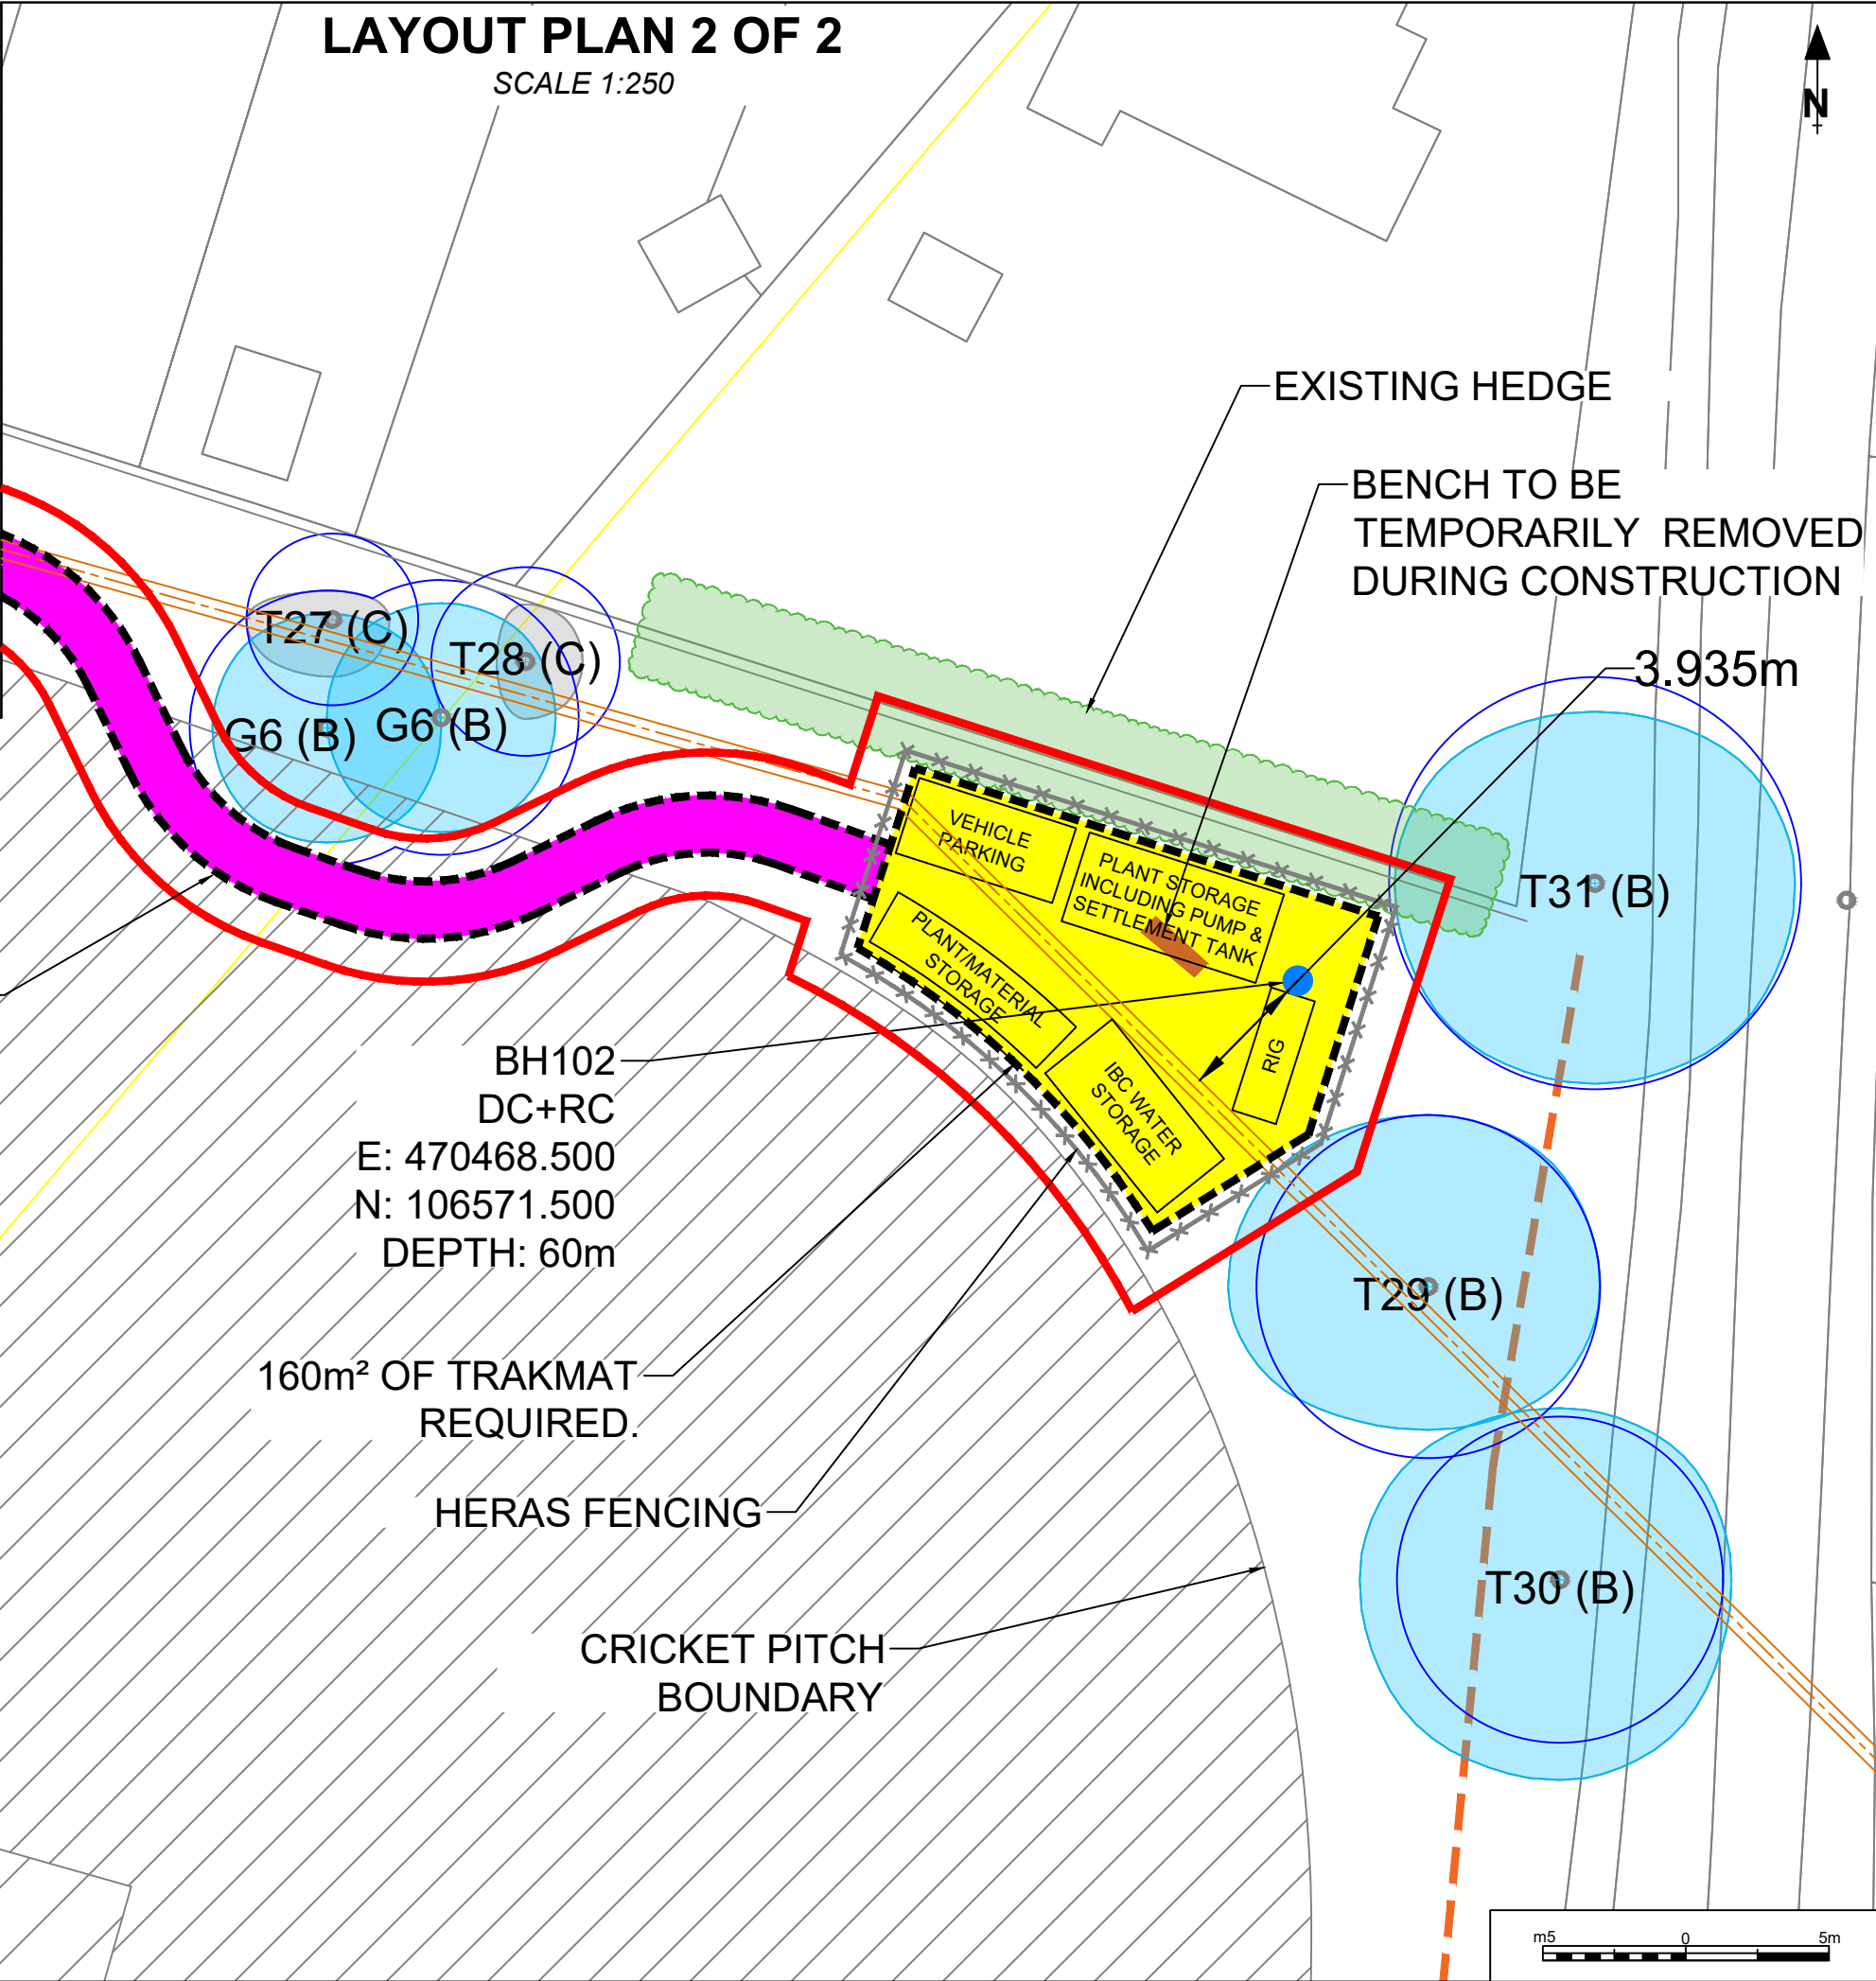


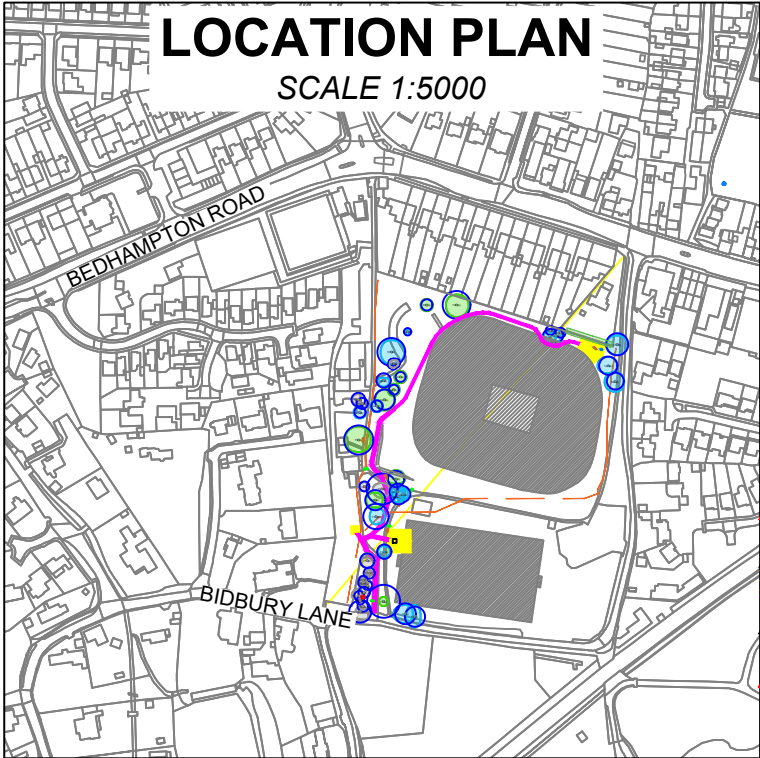

Notes

- All dimensions in millimetres, unless stated otherwise.
- All chainages in metres.
- All levels in mAOD.
- Do not scale this drawing.
- Invert levels given for new manholes correspond to the centre of the manhole.

LEGEND

WORKING AREA	
ACCESS ROUTE	
BOREHOLE	
AREA REQUIRING TRAKMAT	
RED LINE BOUNDARY	
BENCH	
CAT A TREE	
CAT B TREE	
CAT C TREE	
RPA	
PUBLIC RIGHT OF WAY	
EXISTING SEWER	

9	02/06/2023	GS	PT
8	15/05/2023	GS	PT
7	09/05/2023	GS	PT
6	24/04/2023	GS	PT
5	08/02/2023	GS	PT
4	20/01/2023	GS	PT
3	13/12/2022	GS	PT
2	05/12/2022	GS	PT
1	21/10/2022	GS	PT
Rev.	Date	Drawn	Approved

Project Location
Bidbury Mead,
Havant,
PO9 3JG

Project Title
Hampshire Water For Life

Project Reference
760010

Drawing Number
760010-BH101&BH102-03

Drawing Title
SITE LAYOUT PLAN 2 OF 2

OS Reference
SU704065

Scale 1:250	Size A3	
Drawn GS	Checked AB	Approved PT
Date 02/06/2023		