


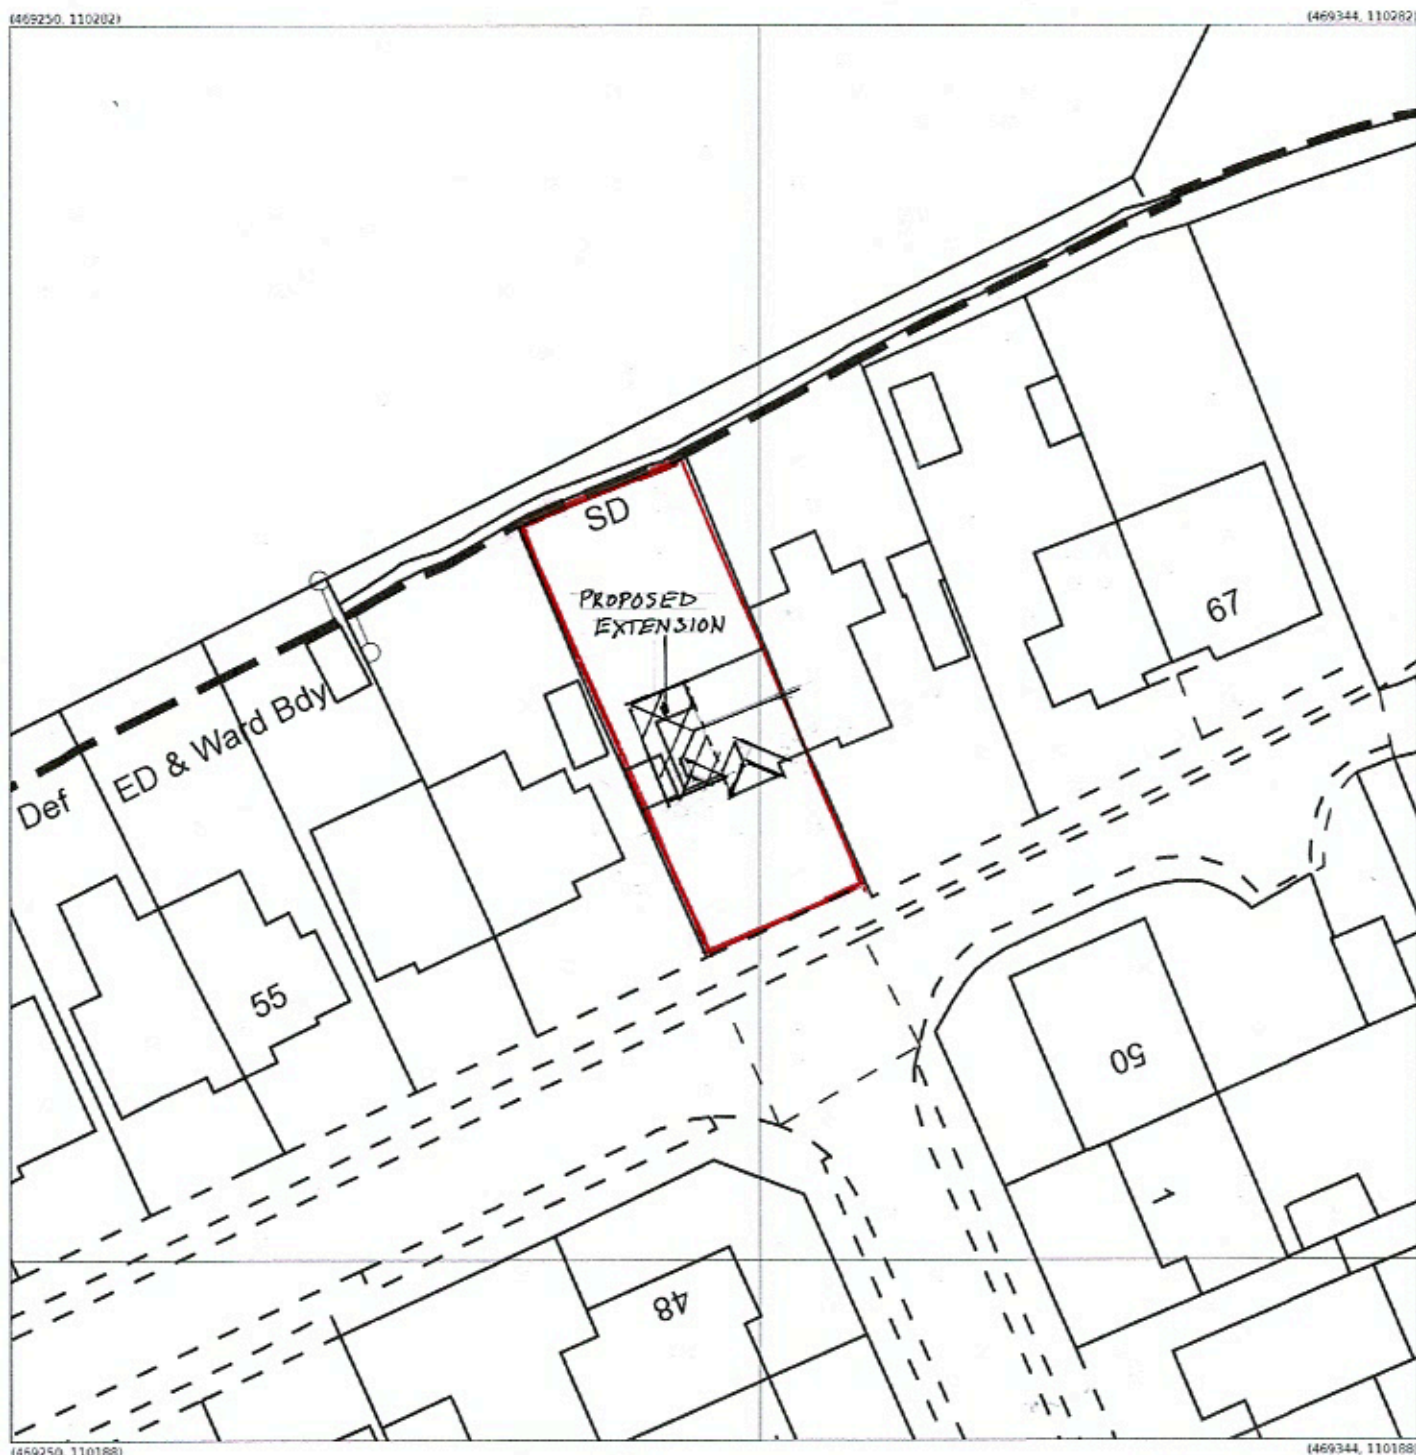

BLOCK PLAN

REV: 30/03/2023

Produced 15 Jan 2023 from the Ordnance Survey MasterMap (Topography) Database and incorporating surveyed revision available at this date.

The representation of a road, track or path is no evidence of a right of way. The representation of features as lines is no evidence of a property boundary.



61, Burnside, Waterlooville
PO7 7QG

Supplied by: Stanfords 15 Jan 2023
Licence: © Crown Copyright and
database rights 2023 OS100035409
Order Licence Reference: OI1579031
Centre coordinates: 469297 110235