

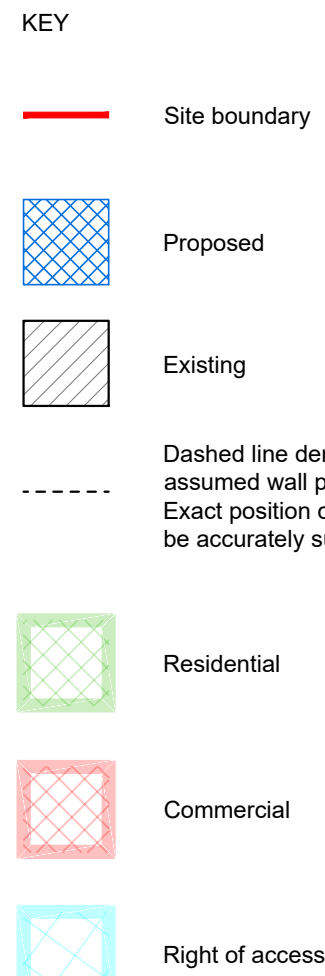
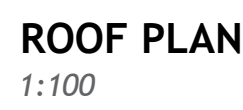
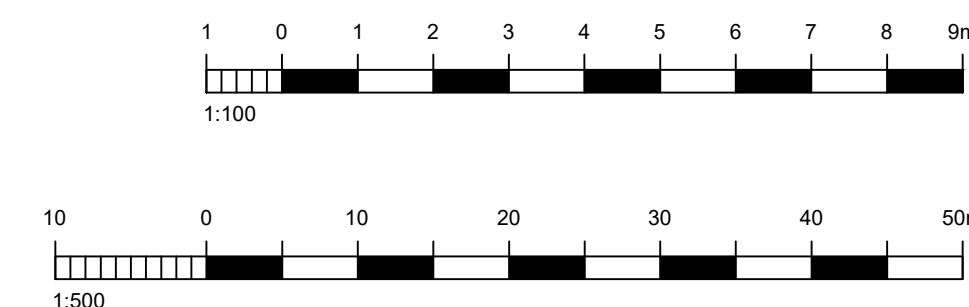


PROPOSED

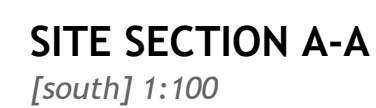

1:500
Ordnance Survey (c) Crown Copyright 2021. All rights reserved. Licence number 100022432

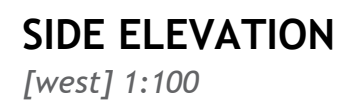

NOTES:

Dimensions to be checked on site before commencing work.
Any discrepancies shall be reported to the architect immediately.

Do not scale from these drawings except for planning purposes.

Use figured dimensions only.

Where applicable this drawing is to be read in conjunction with other consultants' drawings.

All drawings to be read in conjunction with specification and all other drawings including structural engineer and mechanical and electrical drawings / specification

hd
architects

Helyer Davies Architects Ltd
1 The Old Flour Mill,
Emsworth, PO10 7BT
01243 370 715

www.hdarchitects.co.uk mail@hdarchitects.co.uk

PROJECT
236 Seafront
Hayling Island

DRAWING Proposed: Plans, Elevations, Sections

SCALE as noted @ A1

DATE	JUNE 2023	DRAWN	JH
DRAWING NUMBER		REVISION	
22104-02		*	