



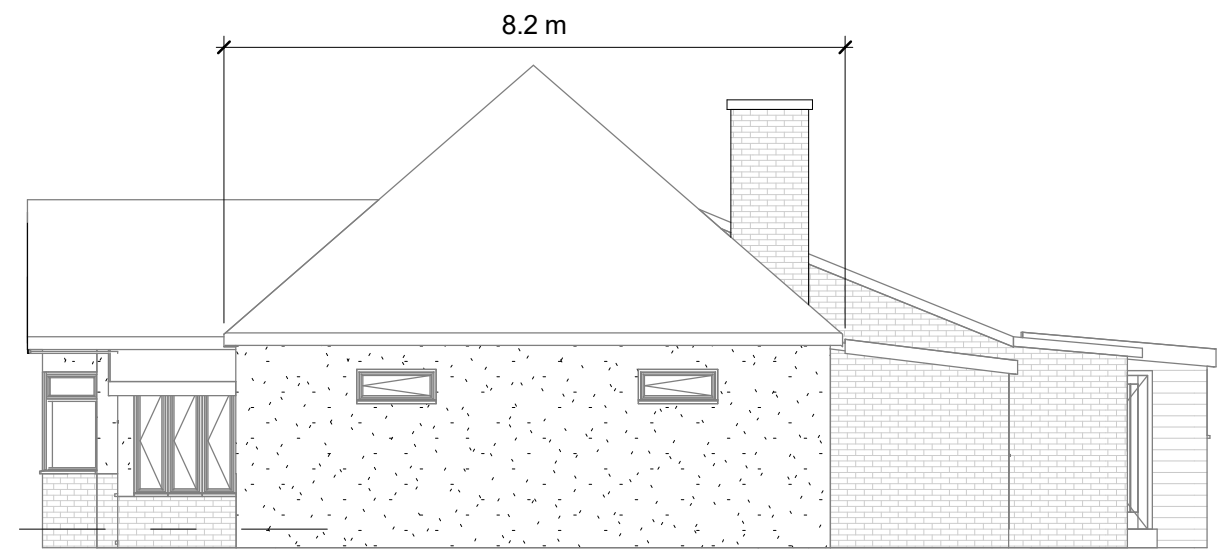


Existing Elevation-Right side

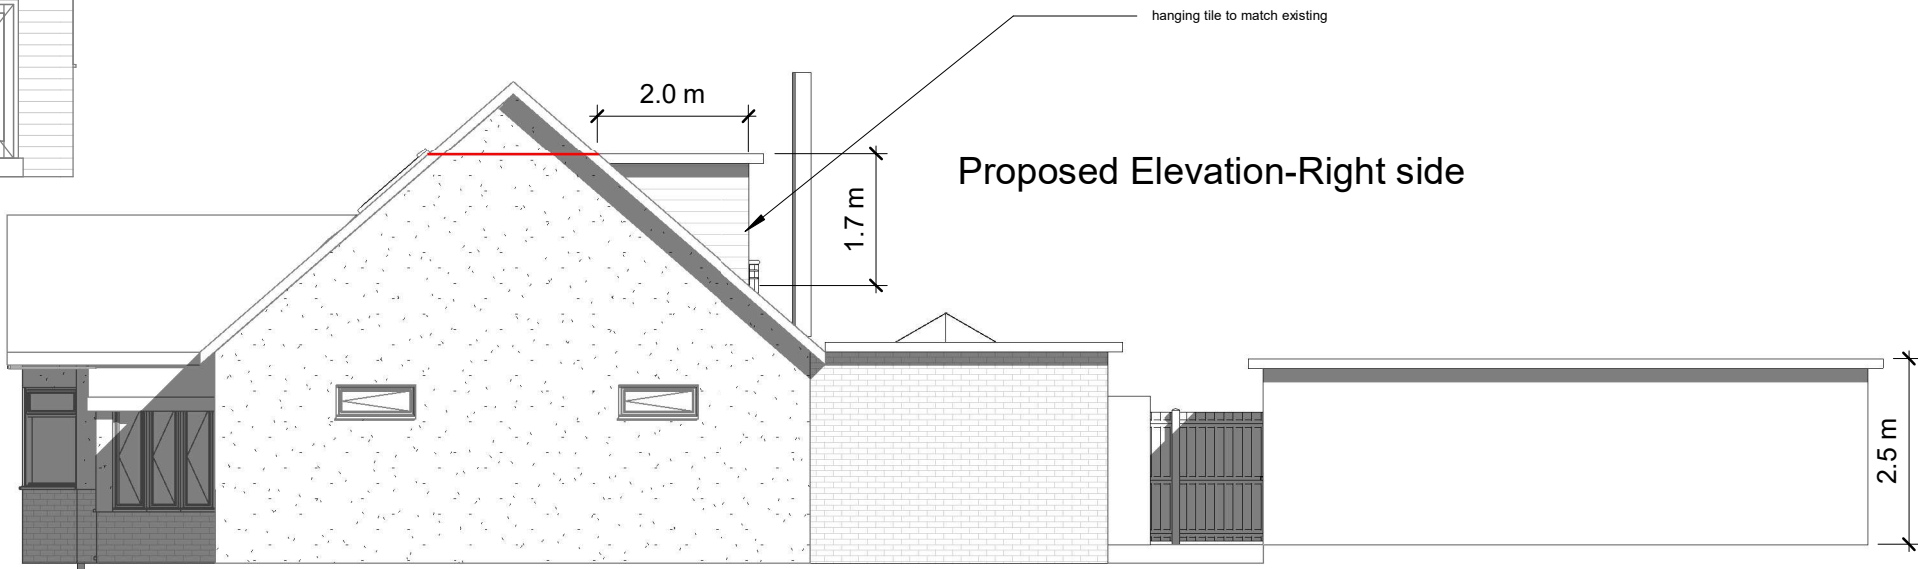

Proposed Elevation-Right side



Existing Elevation-Left side

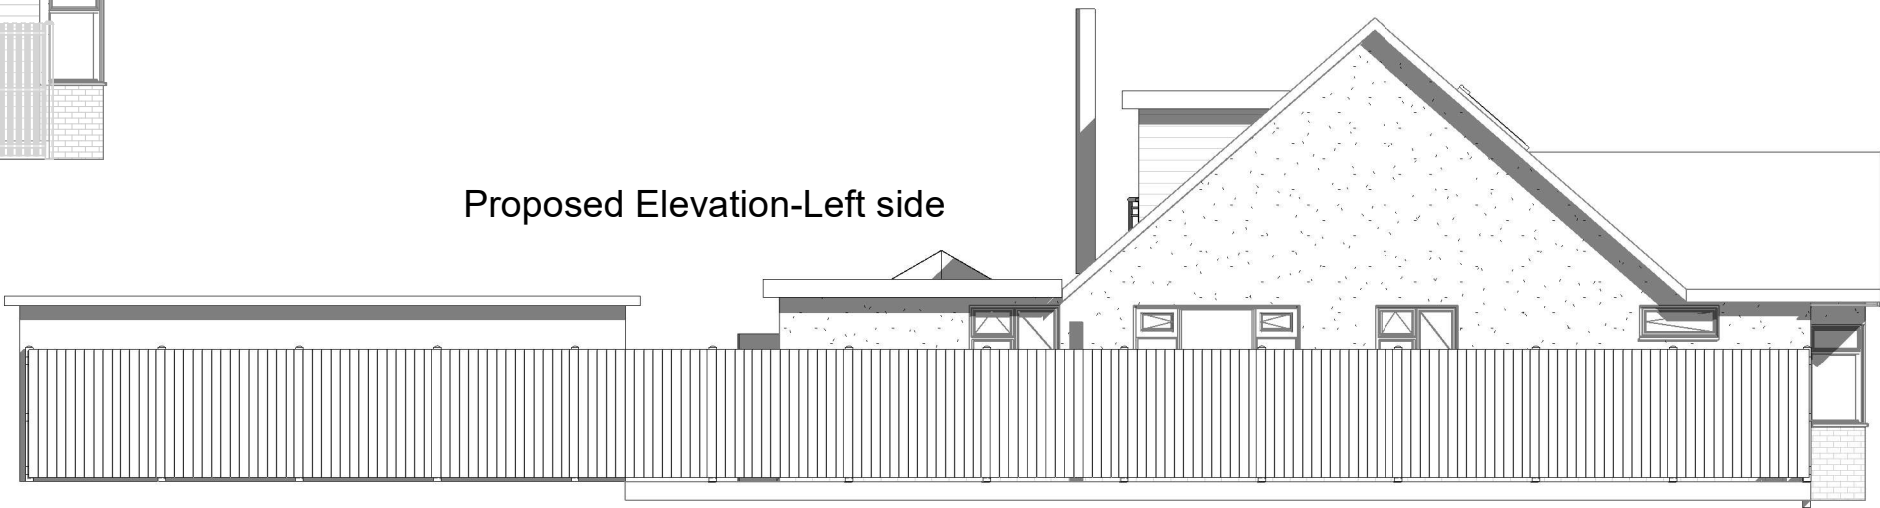

Proposed Elevation-Left side

Hip to Gable Left
(4.1 * 3.6 * 8.2) / 6 = 20.17m³
Hip to Gable Right
(4.1 * 3.6 * 8.2) / 6 = 20.17m³
Rear Dormer
(2.0 * 1.7 * 5.7) / 2 = 9.7m³
Total Volume inc. = 50m³

Total roof volume
Main Roof 4.1 * 3.6 * 8.2 = 121m²/2 * 2 = 121.03m³
Dormer 2.0 * 1.7 * 5.7 = (19.38/2) = 9.69m³
Total Proposed Volume 130.7m³



1:500		50
1:200		20
1:100		10
1:50		5

All measurement to be checked on site prior to any comment

Parkers Design Limited - The Studio @ 90, PO9 2PR

www.pexd.co.uk - info@parkersdesign.com - 07776 008822

PROJECT 11 Kings Road Cowplain PO8 8UR		CLIENT Nutbrown	
SHEET Elevations-Right/Left side		Date	Issue Date
		Scale (@ A3)	1 : 100
		Drawn by SW	DRAWING NUMBER
		Checked by SR	P 3
		REV	