


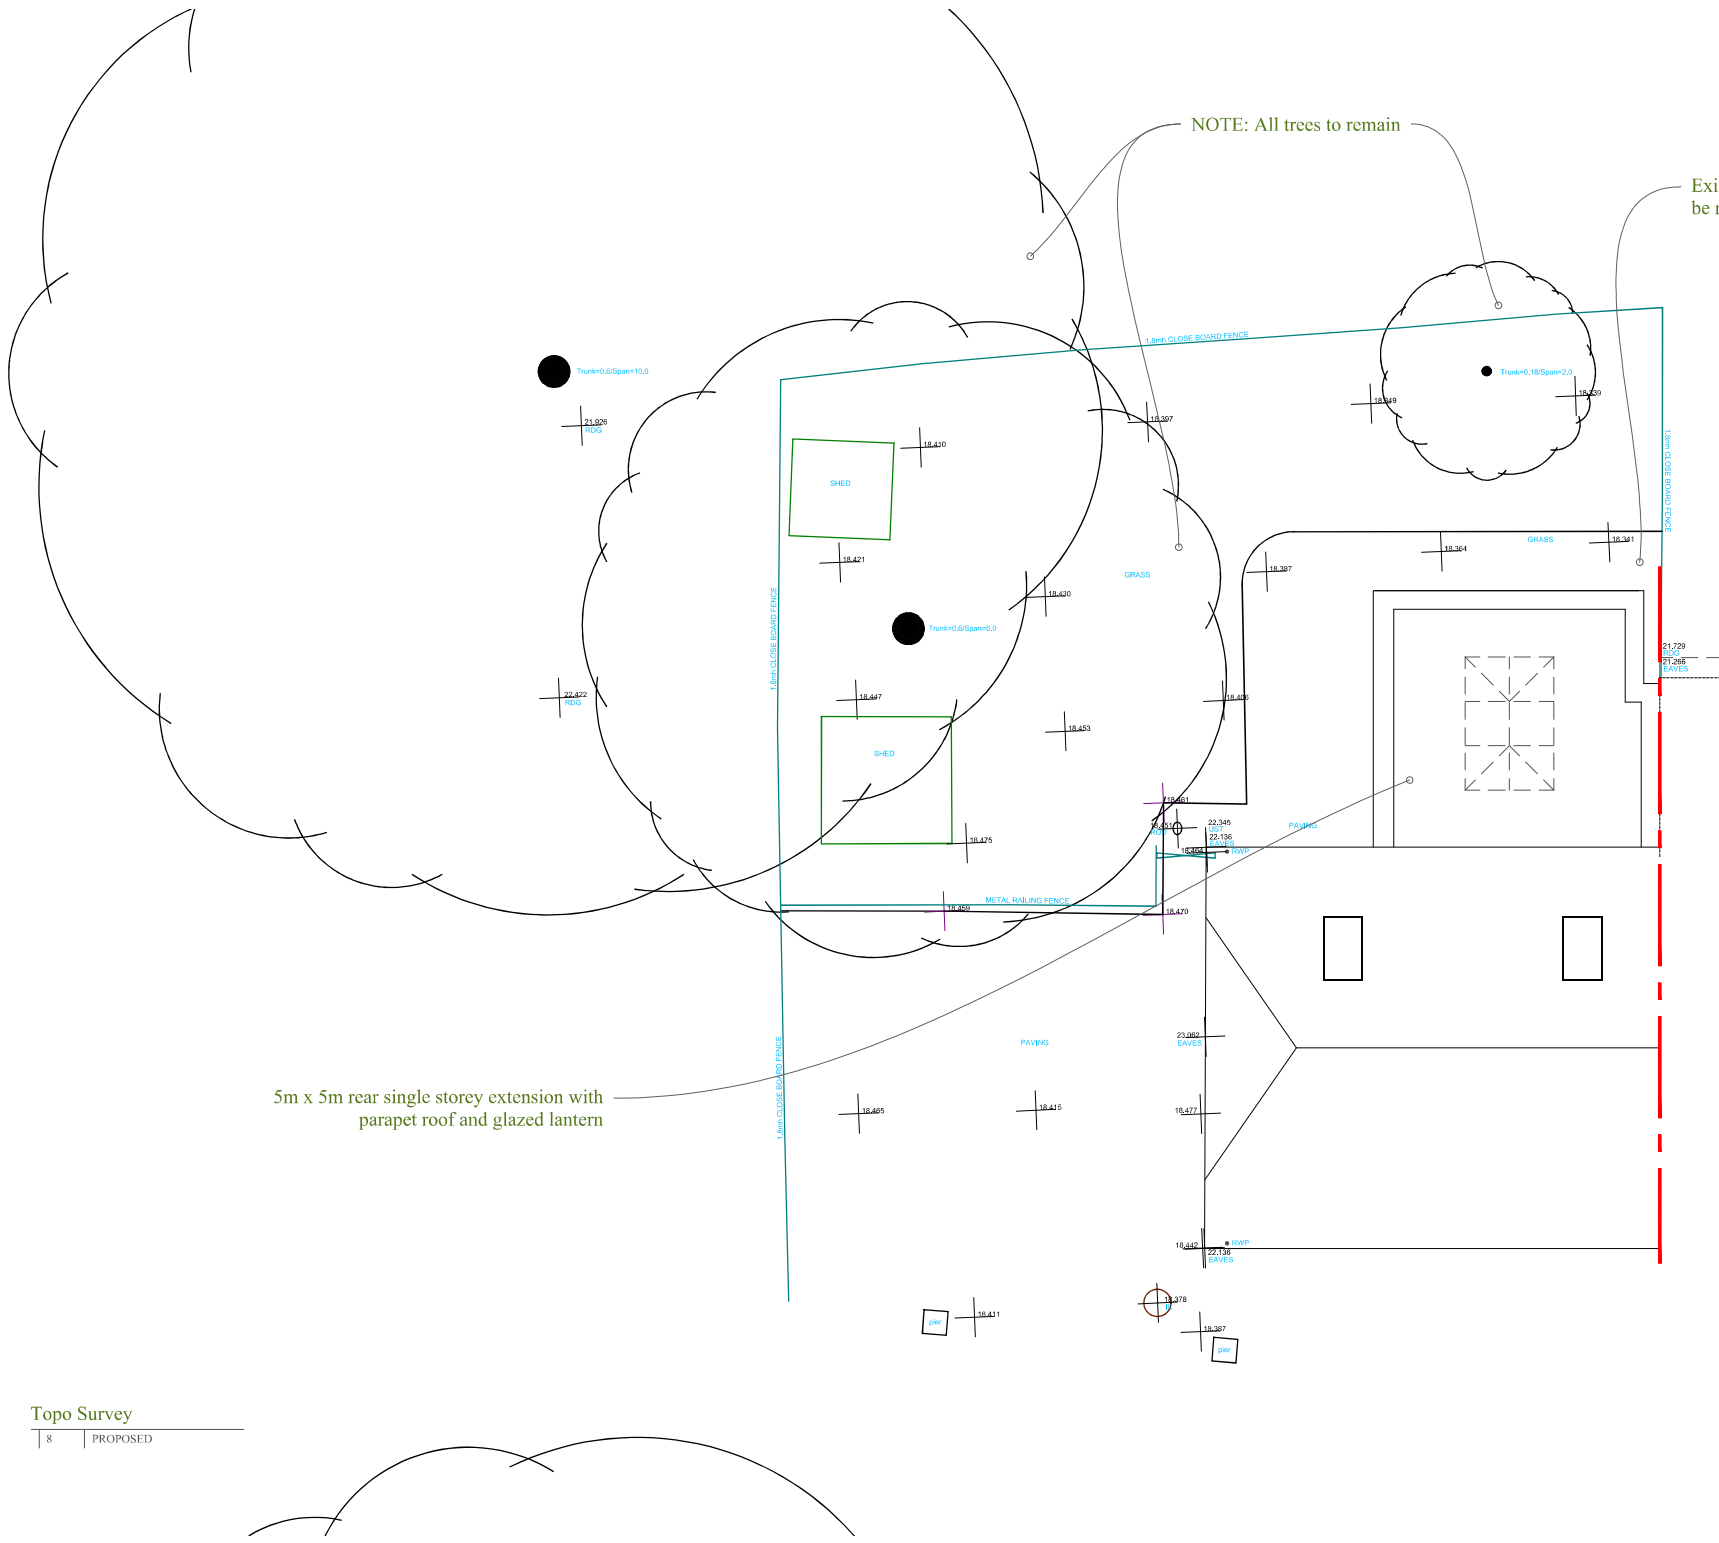

Suite 114
26 The Hornet
Chichester
West Sussex
PO19 7BB

tel: 01243 201 102
email: enquiries@manorwood.co.uk
web: www.manorwood.co.uk

Address
12 Northlands Park, Emsworth,
PO10 7EY

Drawing No.	2304NO_R0_002
Scale @ A3	8
Job No.	2304NO_R0
Drawn By	MD
Checked By	BK
Drawn On	07.07.2023
Issued On	07.07.2023
Drawing	Topo Survey
Status	Planning
Revision	
00	07.07.2023



Indicative: 30.0°

