




CAD

Critchley Architecture And Design Ltd.
Contact: 02392 474 919 | info@caad.online

The Old Brewery, 15E South Street, Havant, PO9 1BU

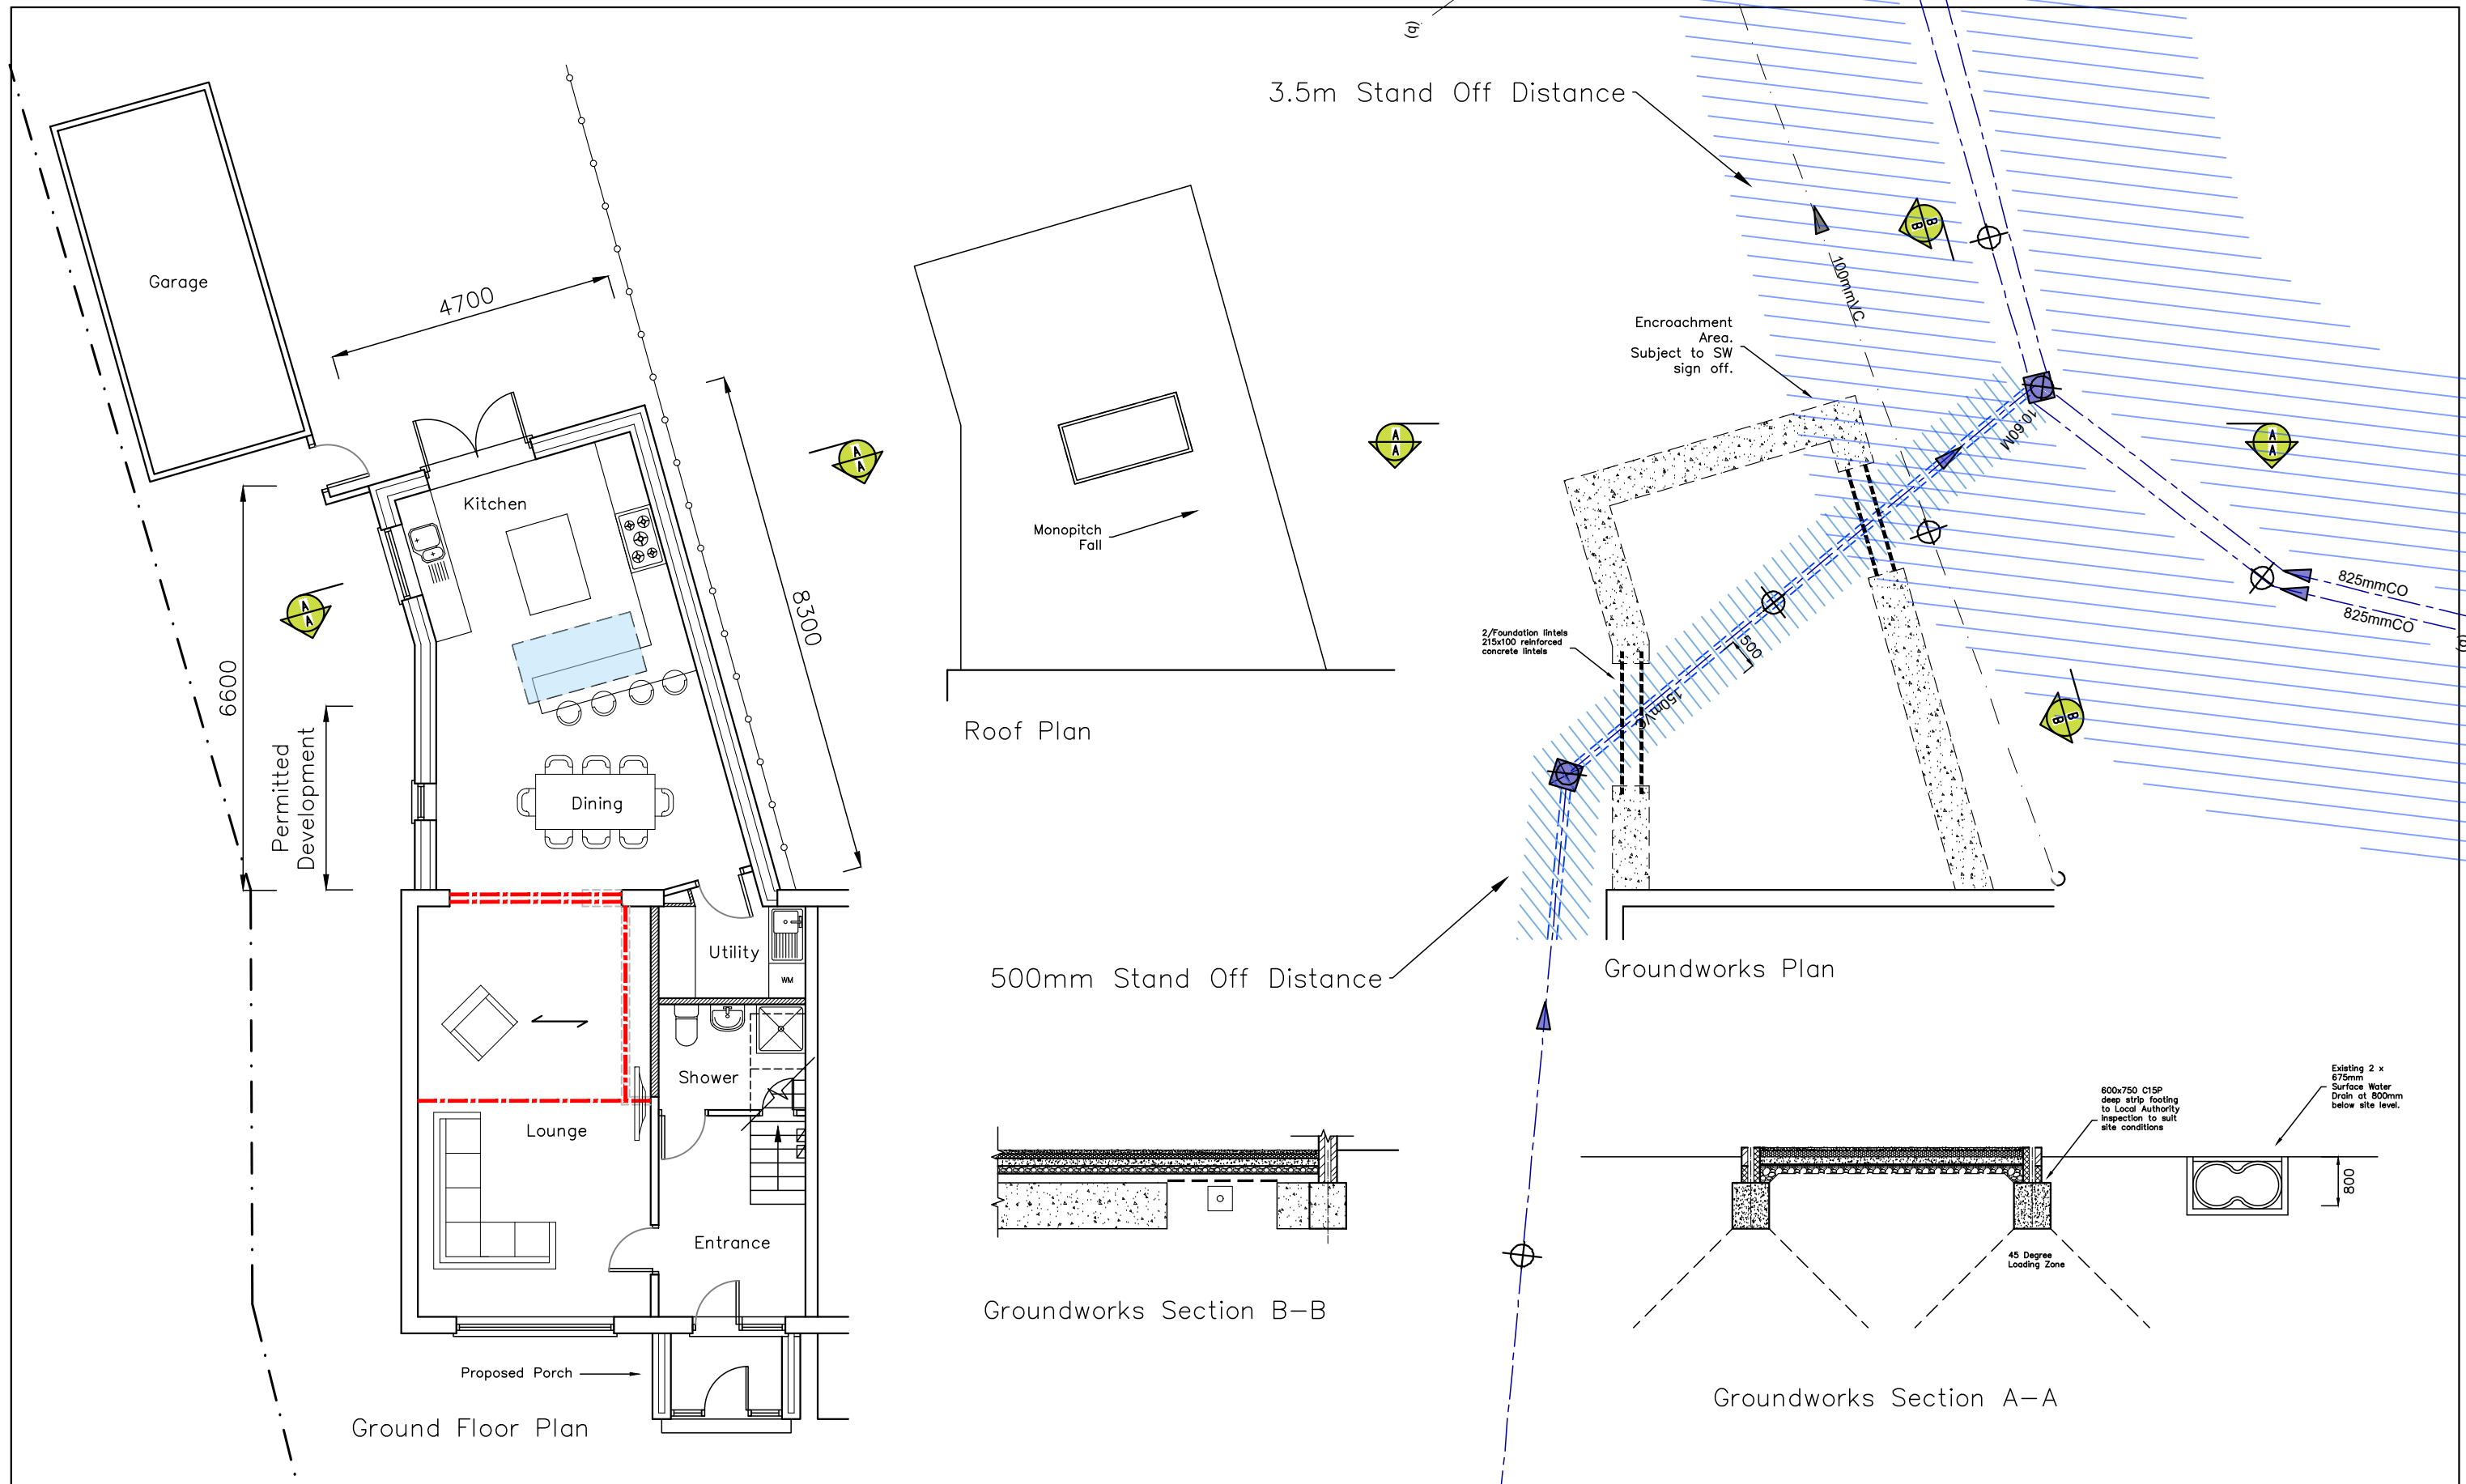

Proposed Drawings

Revisions

- a) Skylight Updates/21.03.2023/SAR
- b) Planning Revisions/05.04.2023/ZS
- c) Roof Updates/11.05.2023/SAR
- d)

37 Windsor Road,
Waterlooville,
P07 6BA

Scale A1=1:50, A3=1:100
Drawn SAR
Date 19/03/2023

23010-401^C

10m

20m

30m

40m