


Copyright is reserved by GBS Designs and is issued on the condition that it is not copied or disclosed by or to any unauthorised persons without prior consent in writing from GBS Designs.

All dimensions to be checked on site

All structural elements to be specified by a suitably qualified structural engineer.

REV	DESCRIPTION	DRAWN	DATE	Scale Bar	Drawing Ref	Drawing Title
-	Initial design	GBS	27.11.20	0 1 2	14KENCLO 07	14 Kendal Close
					N/A	Cowplain
					1:50	Waterlooville
					27 NOV 2020	Portsmouth
					Drawn by	PO8 8ET
					GBS	

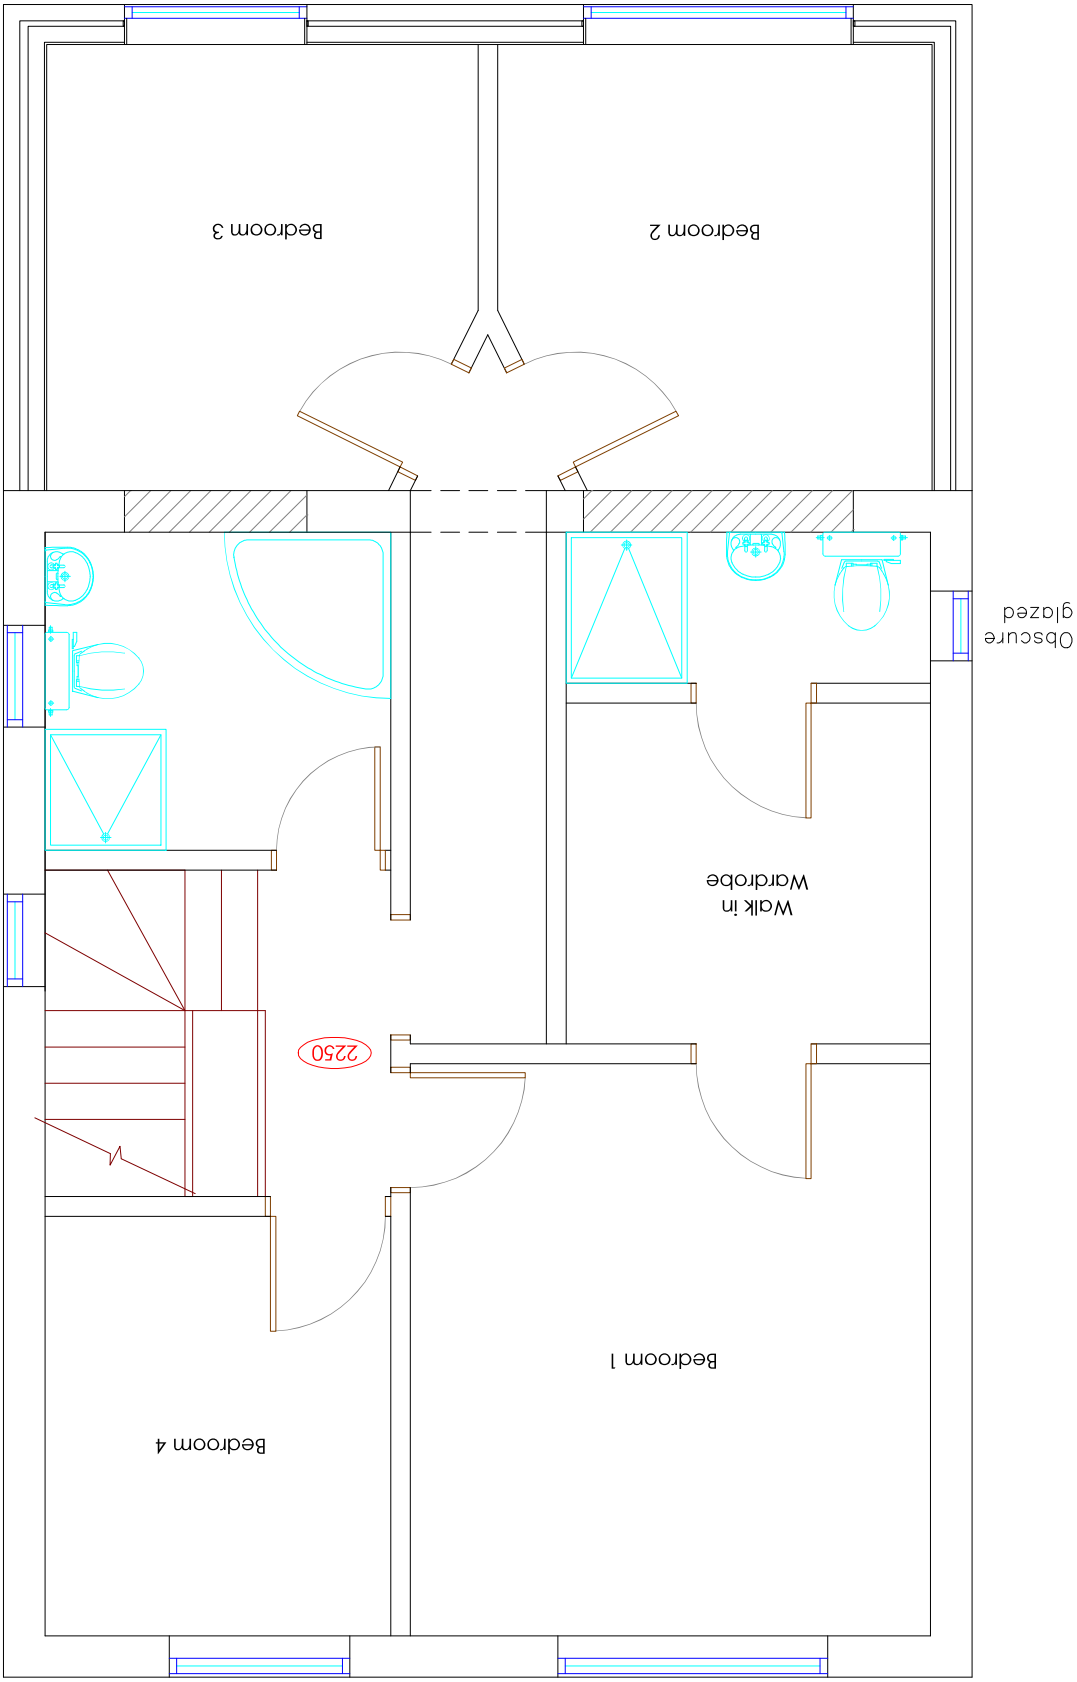

PROPOSED FIRST FLOOR