



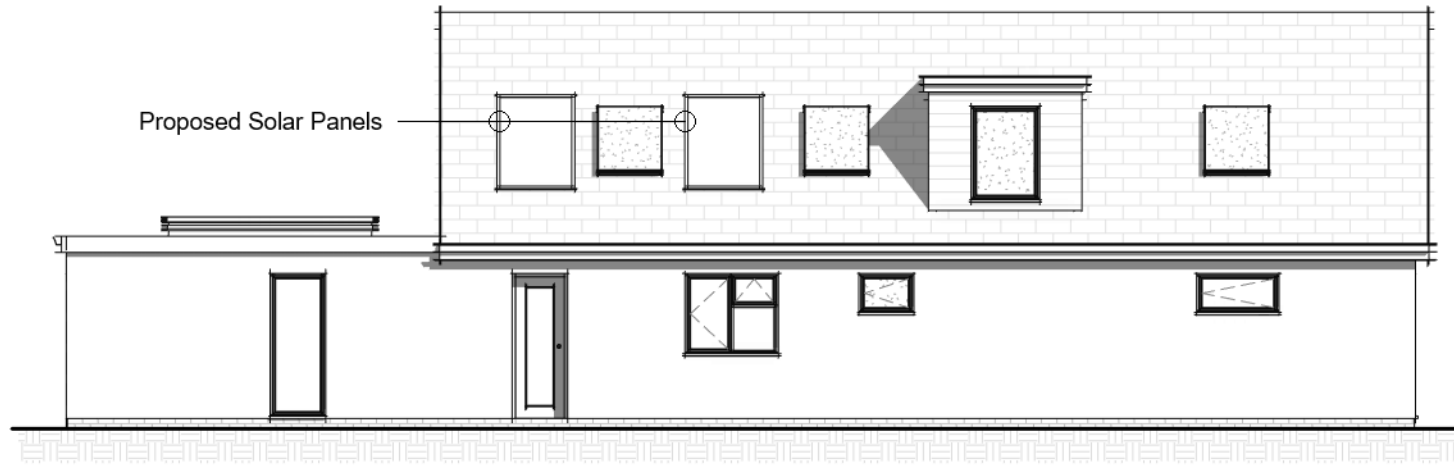

4 Proposed Side (East)
1 : 100

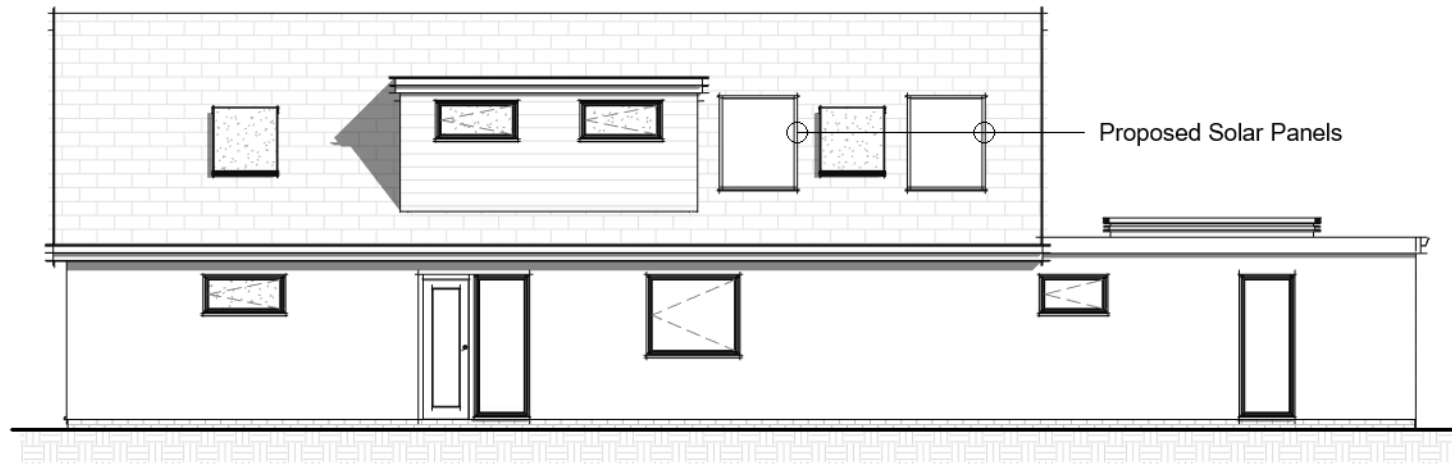

6 Proposed Side (West)
1 : 100