

All responsibilities and duties of Principle Designer as stated within the above regulations now revert to the client unless Manorwood are appointed to undertake Building Regulations or construction drawings.





Address

12 Northlands Park, Emsworth,
PO10 7EY

Drawing No.	2304NO_R0_00
Scale @ A3	8
Job No.	2304NO_R0
Drawn By	MD
Checked By	BK
Drawn On	07.07.2023
Issued On	07.07.2023
Drawing	Topo Survey
Status	Planning
Revision	
00	07.07.2023



Indicative: 30.0°

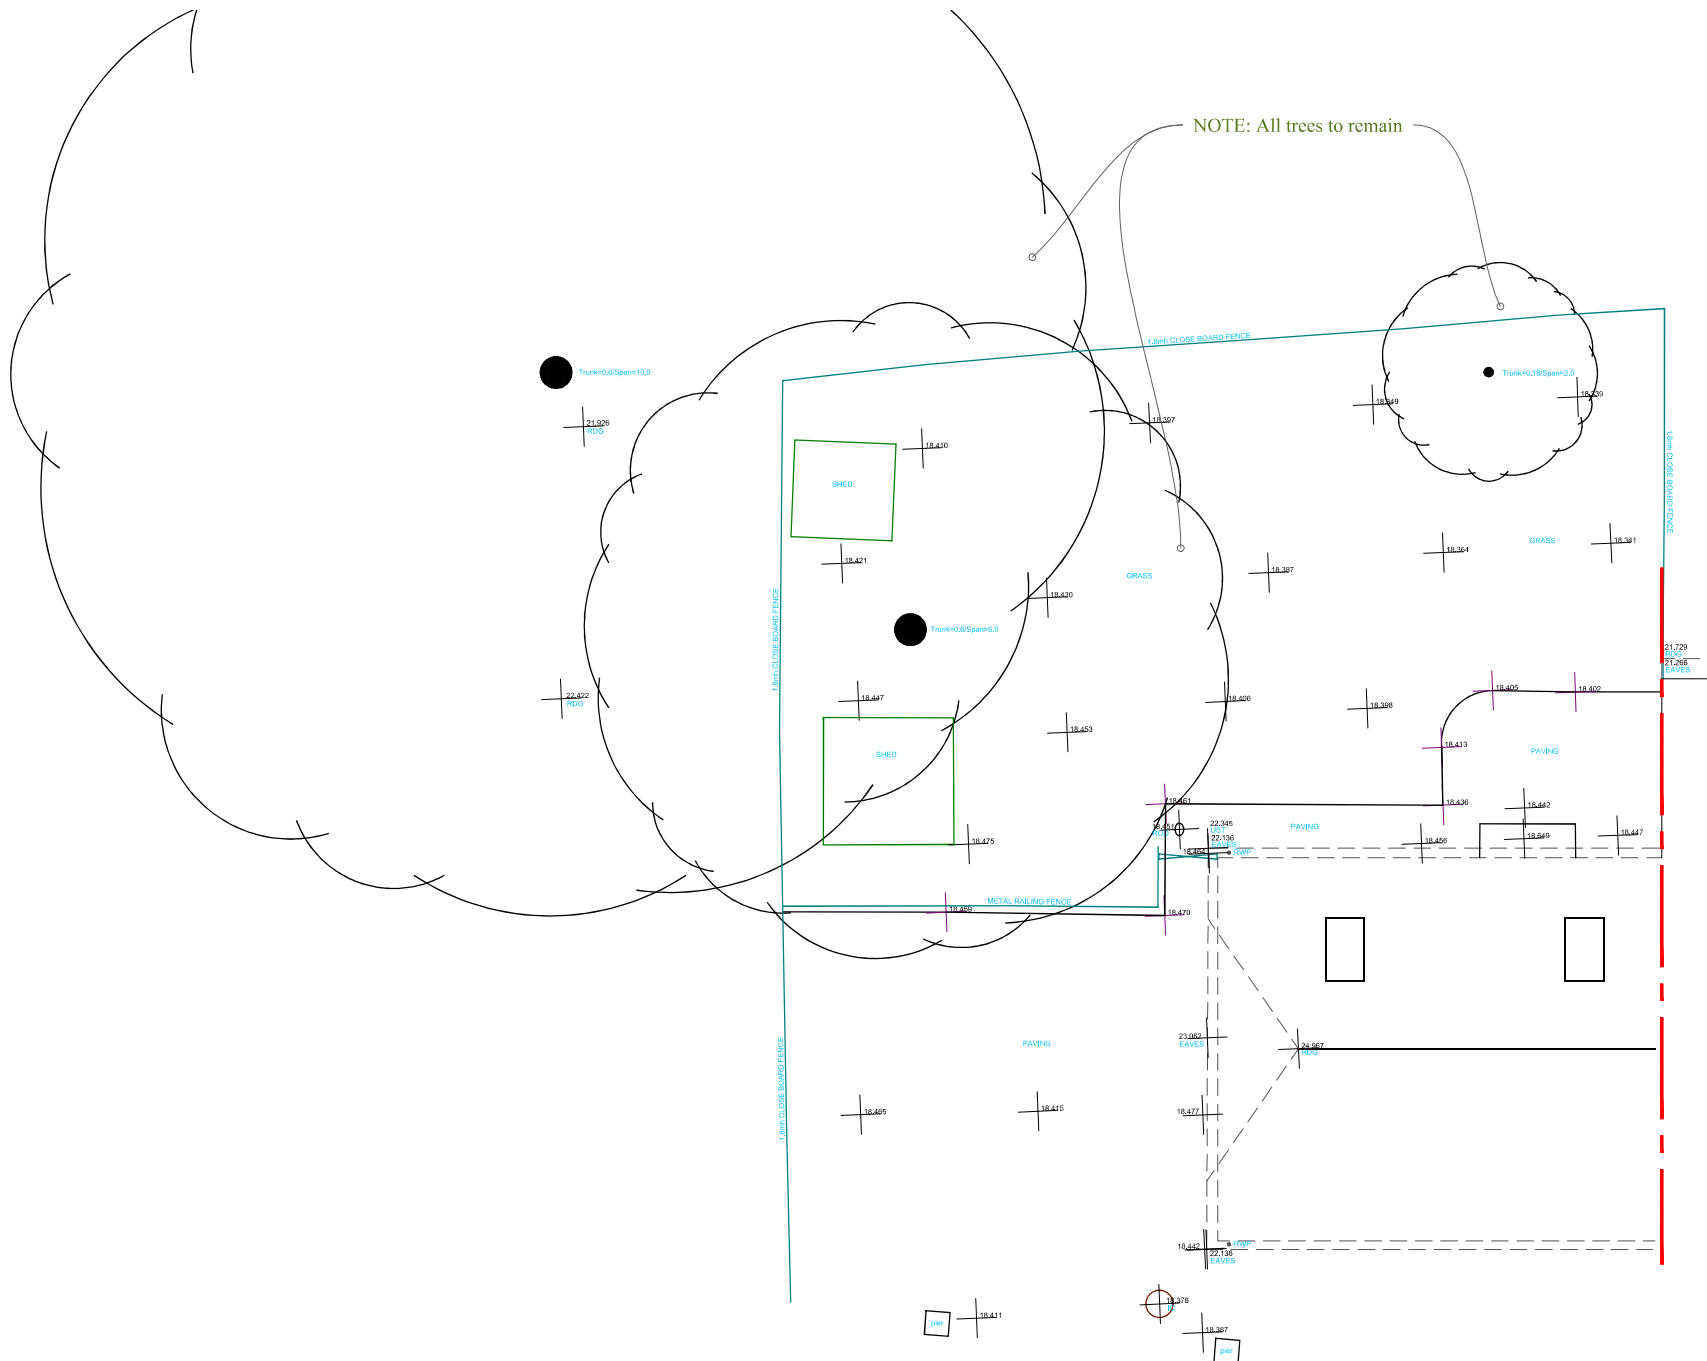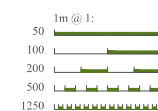

8	EXISTING
---	----------