



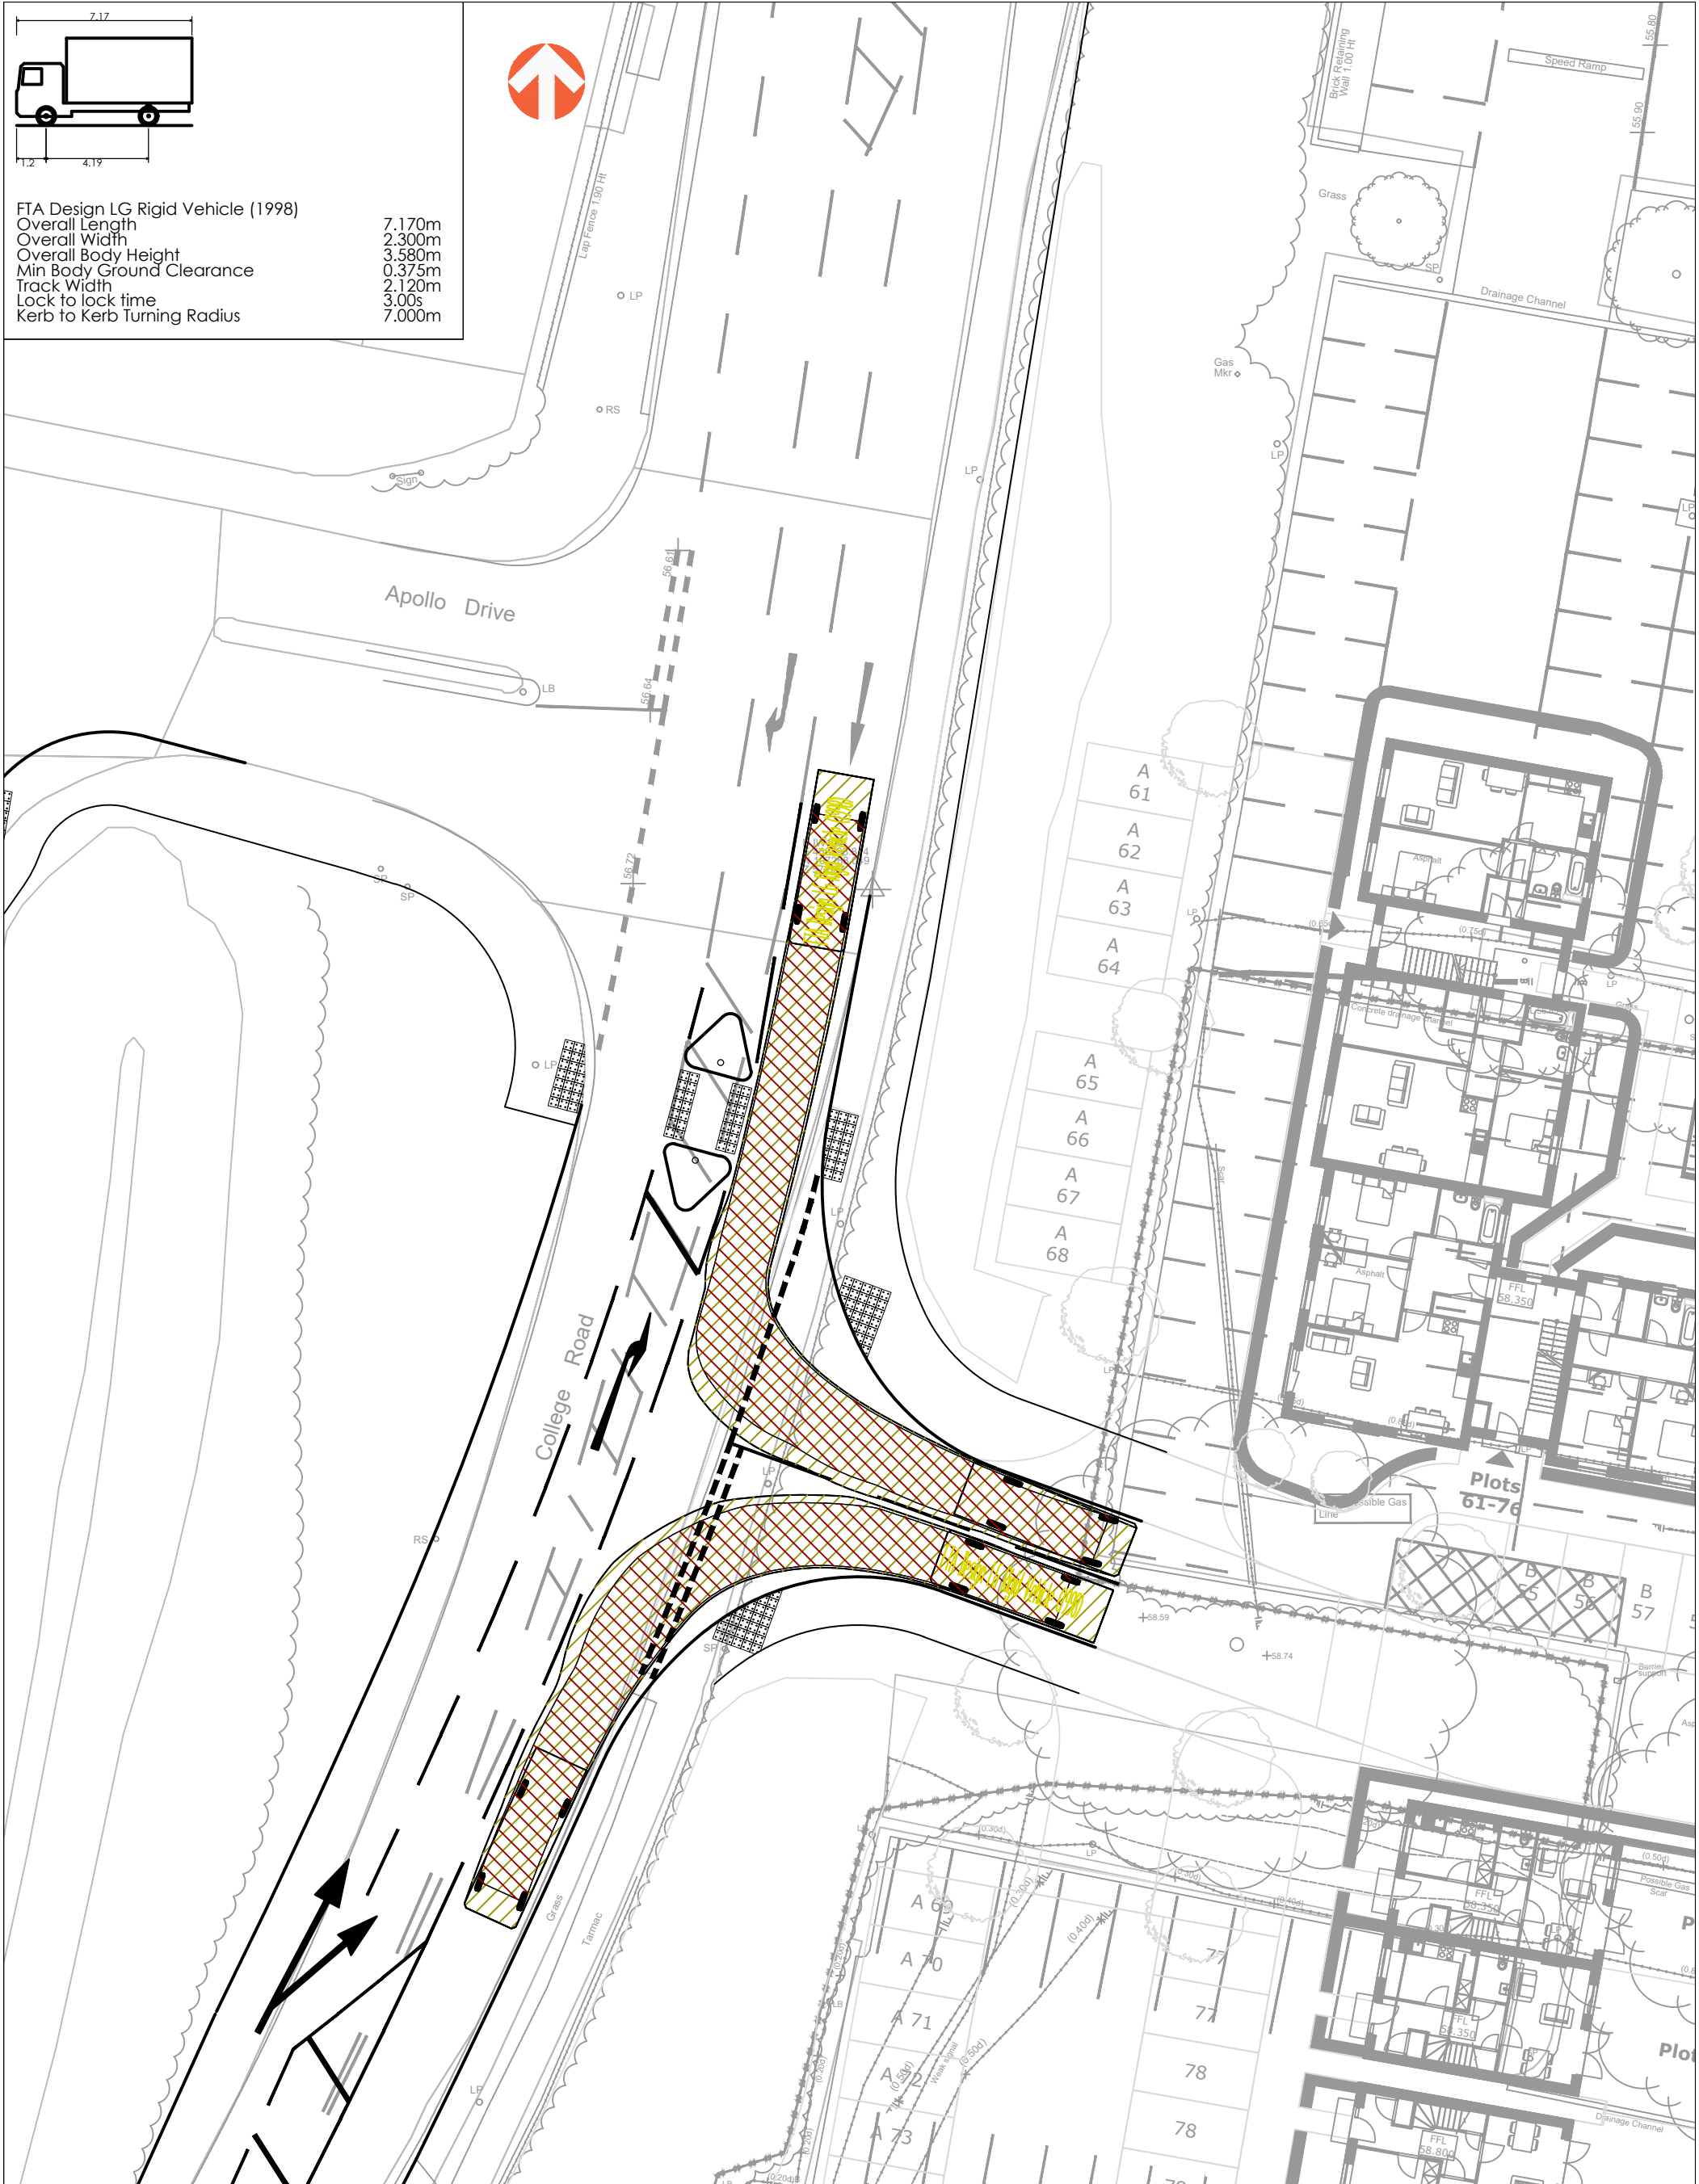

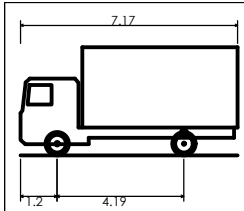

FTA Design LG Rigid Vehicle (1998)

Overall Length	7.170m
Overall Width	2.300m
Overall Body Height	3.580m
Min Body Ground Clearance	0.375m
Track Width	2.120m
Lock to lock time	3.00s
Kerb to Kerb Turning Radius	7.000m

<table><tr><td>B</td><td>23.06.2023</td><td>REVISED LAYOUT ADDED</td><td>MR</td><td>AJW</td><td>AJW</td></tr><tr><td>A</td><td>12.12.2022</td><td>INITIAL ISSUE</td><td>MR</td><td>CM</td><td>AJW</td></tr><tr><td>REV</td><td>DATE</td><td>DESCRIPTION</td><td>BY</td><td>CHK</td><td>APD</td></tr><tr><td colspan="6">CLIENT: PLACES FOR PEOPLE</td></tr><tr><td colspan="6">DRAWING STATUS: FOR INFORMATION ONLY</td></tr></table>		B	23.06.2023	REVISED LAYOUT ADDED	MR	AJW	AJW	A	12.12.2022	INITIAL ISSUE	MR	CM	AJW	REV	DATE	DESCRIPTION	BY	CHK	APD	CLIENT: PLACES FOR PEOPLE						DRAWING STATUS: FOR INFORMATION ONLY						PROJECT: SOUTH DOWNS COLLEGE, HAVANT		
		B	23.06.2023	REVISED LAYOUT ADDED	MR	AJW	AJW																											
		A	12.12.2022	INITIAL ISSUE	MR	CM	AJW																											
		REV	DATE	DESCRIPTION	BY	CHK	APD																											
CLIENT: PLACES FOR PEOPLE																																		
DRAWING STATUS: FOR INFORMATION ONLY																																		
TITLE: DELIVERY VAN SWEEP PATH ANALYSIS - STAGGERED CROSSROADS OPTION			REV: B																															
PROJECT No: 1017		DRAWING No: 01-ATR-203																																
SCALE @ A0 1:250		12.5 metres																																



Awcock Ward Partnership, Ada House, Pynes Hill, Exeter, EX2 5TU
Tel: 01392 409007 Web: www.awpexeter.com