


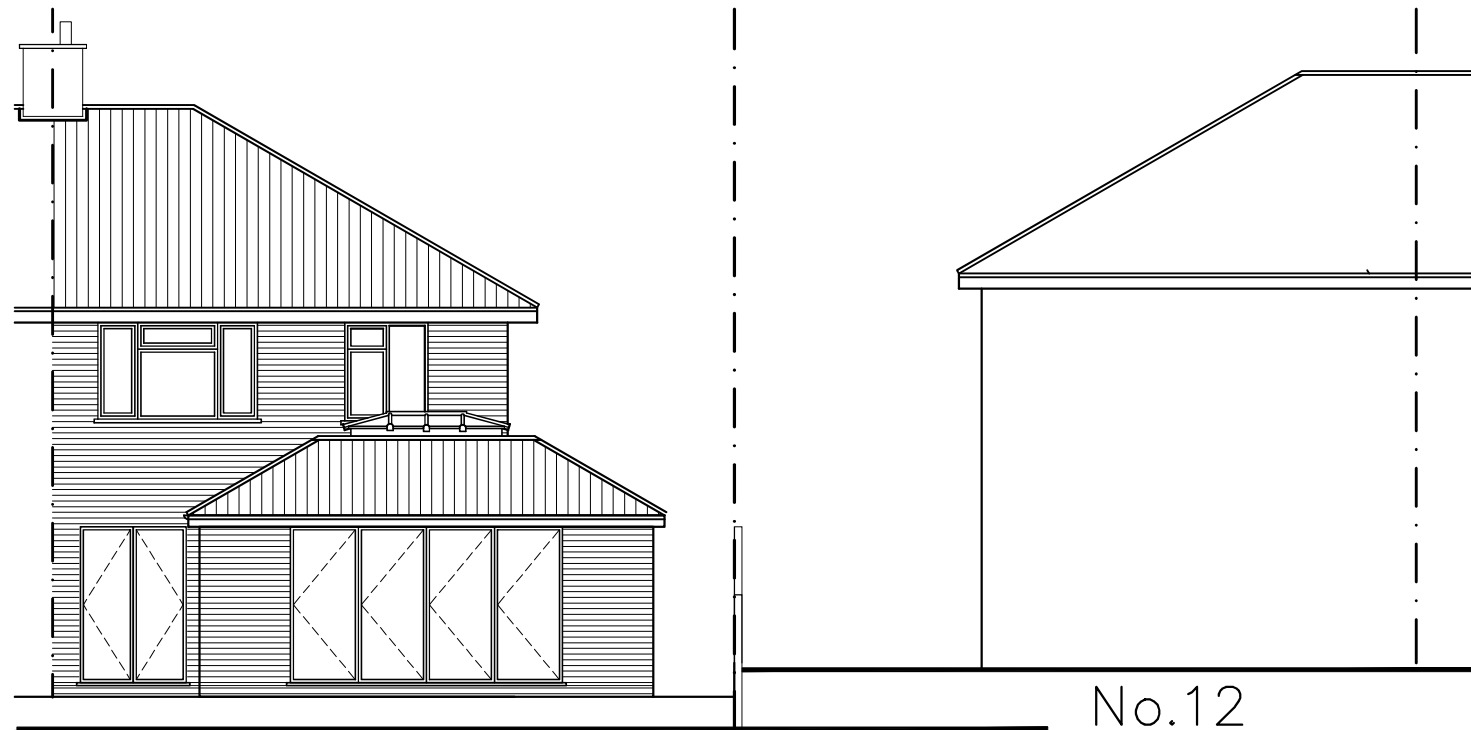

No.10

North West Elevation



South West Elevation



CAD

Critchley Architecture And Design Ltd.
Contact: 02392 474 919 | info@caad.online
The Old Brewery, 15E South Street, Havant, PO9 1BU

Proposed
Plans

Revisions

- a) Redesign/06.04.23/TGA
- b) Revisions/24.04.23/TGA
- c) Revision/18.04.23/TGA
- d)

10 Belmont Grove,
Bedhampton,
Havant,
PO9 3PU

Scale A1=1:50, A3=1:100
Drawn SAR
Date 07/03/2023

21063-513^C