


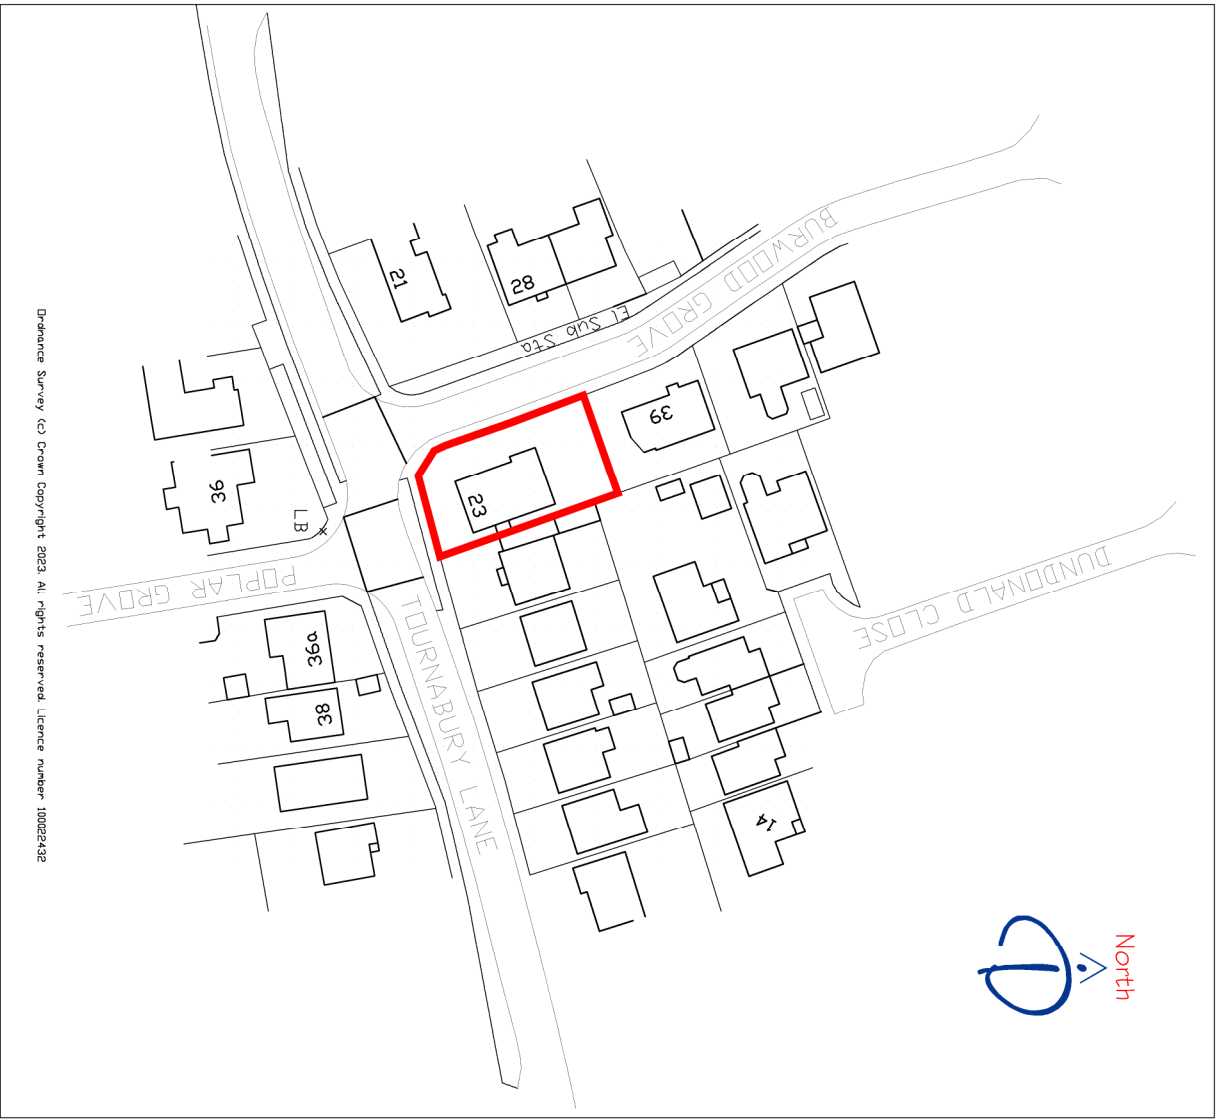


Drainance Survey (c) Crown Copyright 2023. All rights reserved. Licence number: 100022432



SCALE BAR 1:1250

Existing Location Plan

Scale 1:1250

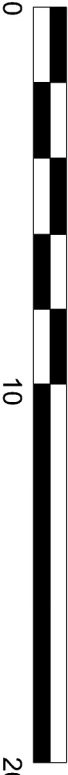

Existing Block Plan

Scale 1:200

Rev	Description	Date	PM
-----	-------------	------	----

-			
-			
REVISIONS			

CLIENT
Debbie Logue

PROJECT

Alterations to
23 Tournebary Lane
Hayling Island
Hampshire
PO11 9DJ

TITLE

Existing Location Plan
Existing Block Plan



iDraw Ltd, 26 Southdown Road,
Horndean, Hampshire, PO8 0ET
Mob: 07810 518633 Tel: 02392 006 406
Email: i: idraw@live.co.uk Web: www.idrawarchitecture.co.uk

PLANNING

iDraw Limited
©Copyright Reserved 2023.

Scale : 1:100@A3
Date : APRIL 2023

Drawn by : MD

Drawing No:

20.337.PE103

A	B	C	D	E	F	G	H
J	K	L	M	N	P	Q	R
S	T	U	V	W	X	Y	Z