




CAR ENTERING AND EXITING SITE SIMULTANEOUSLY

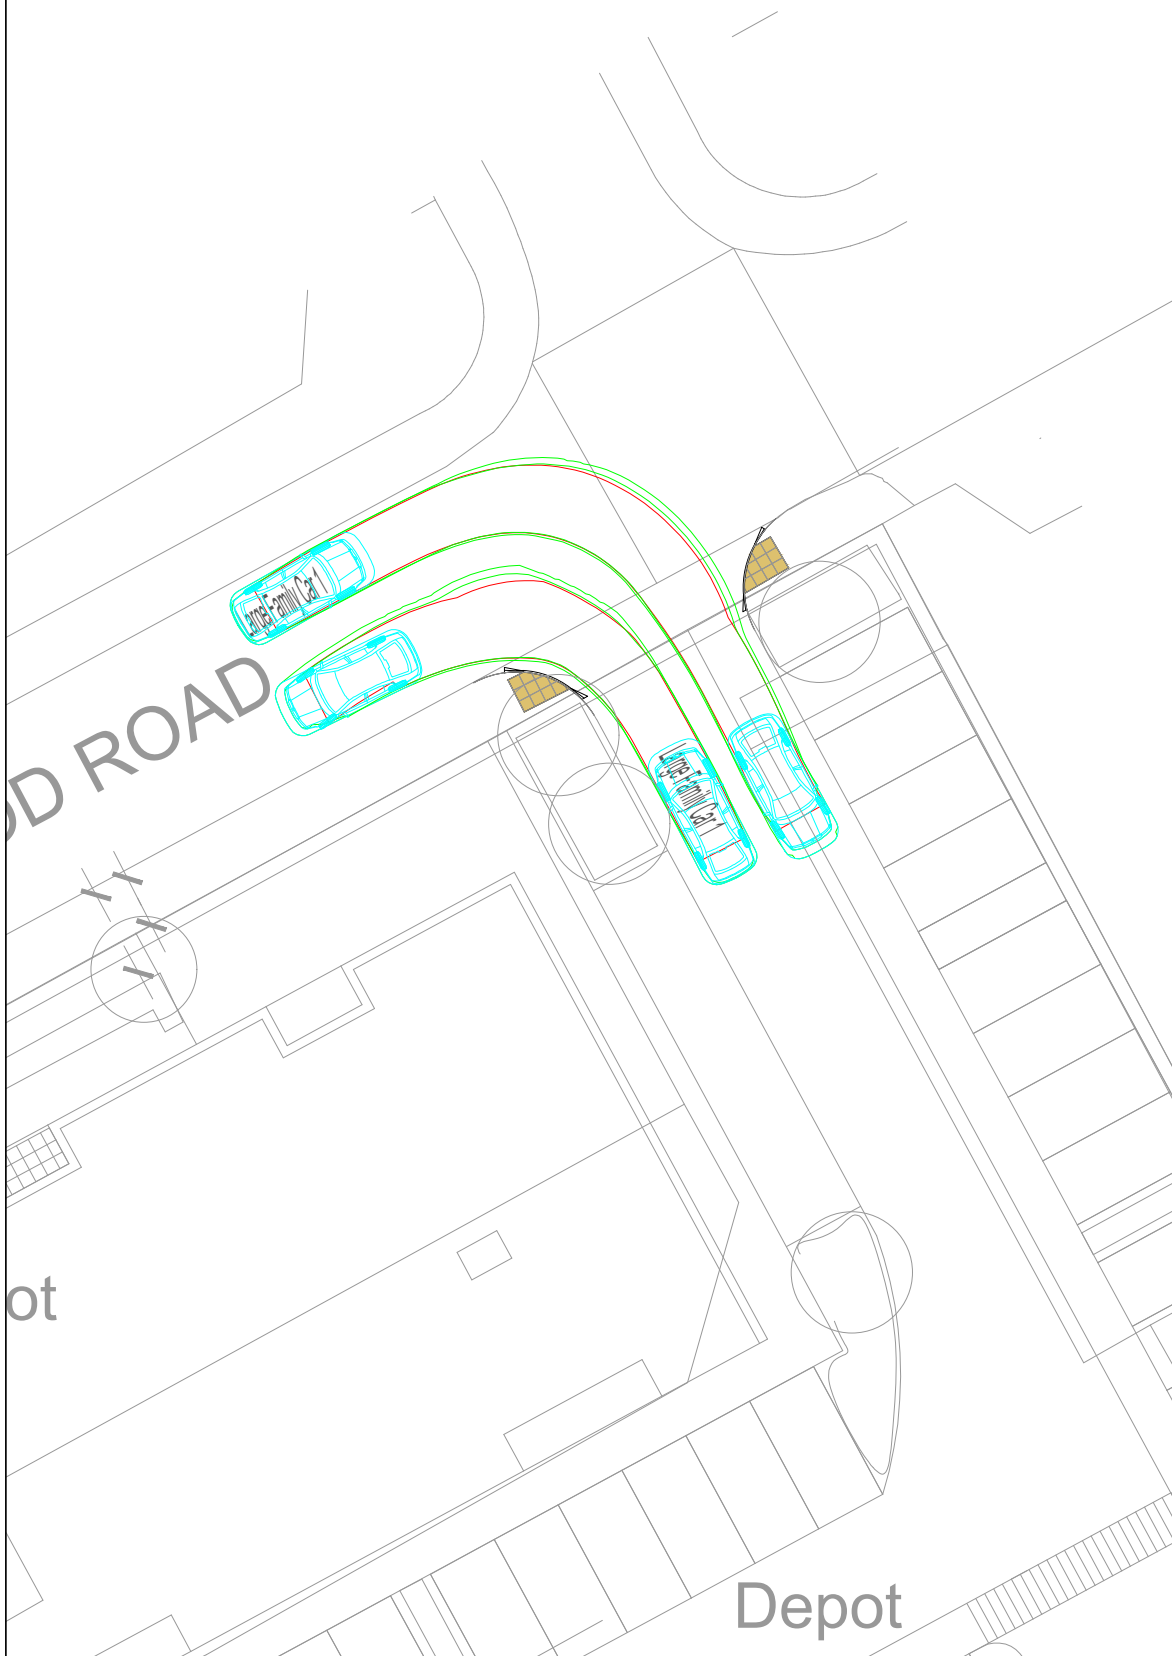

FIRE TENDER ENTERING SITE WHILE CAR WAITS

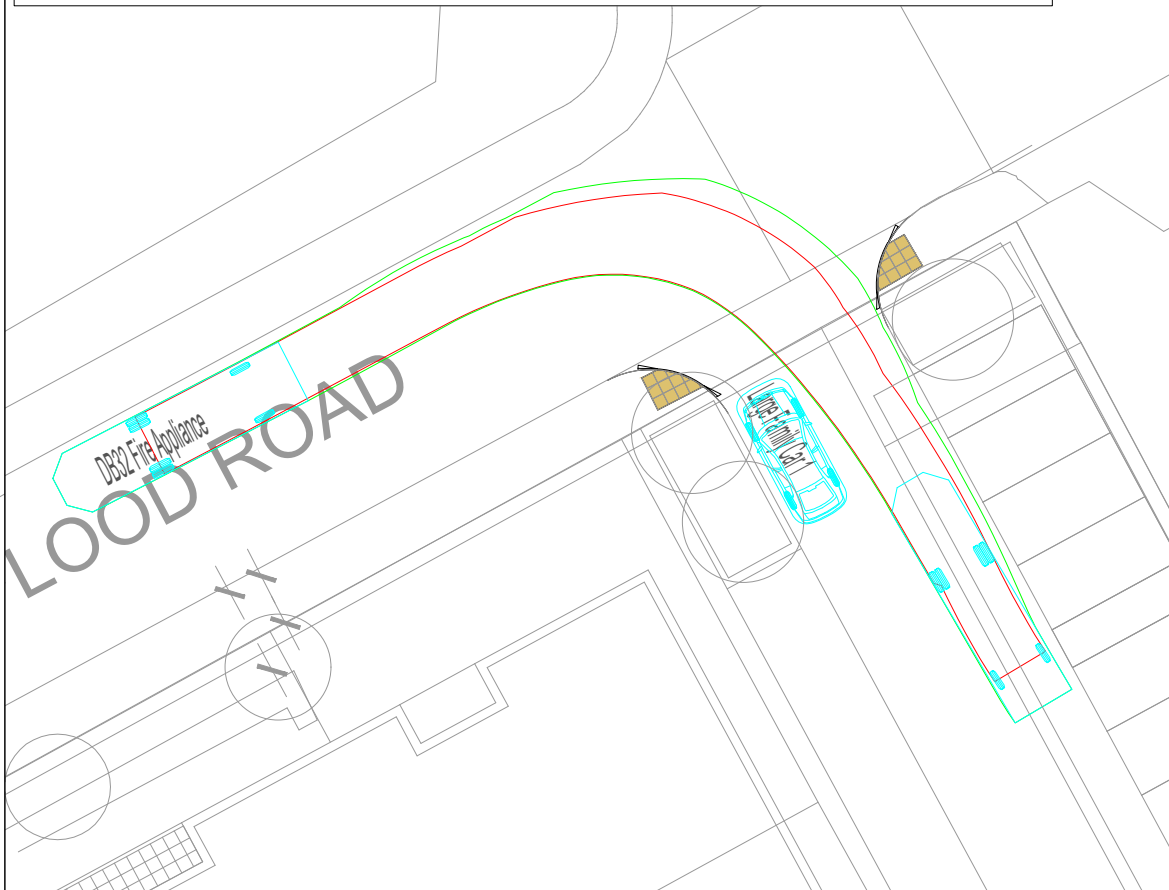

CAR ENTERING SITE WHILE FIRE TENDER EXITS SITE

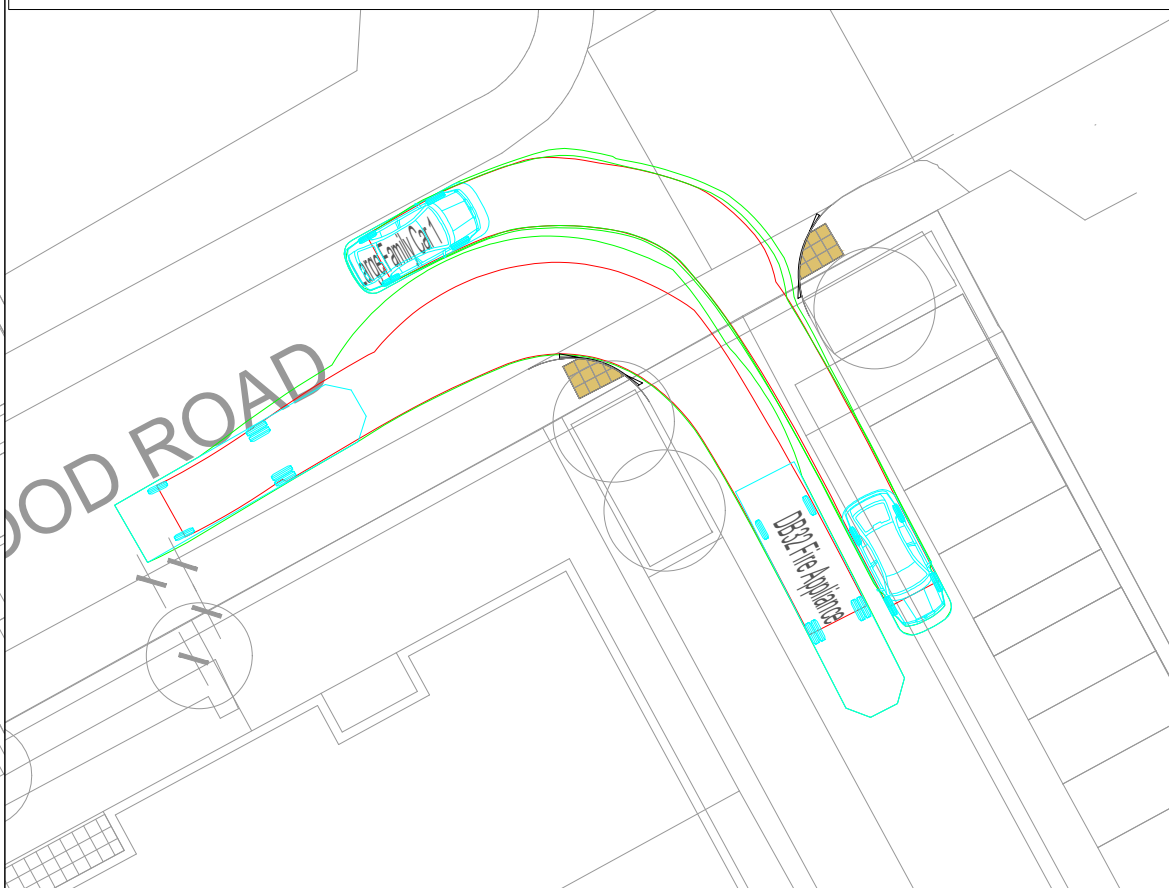


The drawings, information and data recorded in this document ("the information") is the property of Paul Basham Associates. This document and the information are solely for the use of the authorised recipient and this document may not be used, copied or reproduced in whole or part for any purposes other than which it was supplied by Paul Basham Associates. Paul Basham Associates makes no representation, undertakes no duty and accepts no responsibilities to any third party who may use or rely upon this document or the information.


GENERAL NOTES

1. THIS DRAWING IS INTENDED TO BE READ IN CONJUNCTION WITH ALL RELEVANT ARCHITECTS, ENGINEERS, SERVICES AND SPECIALIST DRAWINGS, DETAILS AND SPECIFICATIONS.
2. ANY VARIATIONS OR DISCREPANCIES BETWEEN THESE DRAWINGS IN TERMS OF DIMENSIONS OR DETAILS SHOULD BE DRAWN TO THE ATTENTION OF THE ARCHITECT AND/OR THE ENGINEER FOR CLARIFICATION.
3. ALL FIGURED DIMENSIONS TO BE TAKEN IN PREFERENCE TO SCALED DIMENSIONS. DO NOT SCALE THIS DRAWING.
4. PAUL BASHAM ASSOCIATES ACCEPTS NO RESPONSIBILITY FOR THE ACCURACY OF BACKGROUND INFORMATION PRODUCED BY THIRD PARTIES – THIS MUST BE TREATED AS INDICATIVE ONLY.
5. THIS DRAWING SHOULD ONLY BE USED FOR CONSTRUCTION IF THE PROJECT PHASE IN THE TITLE FRAME BELOW IS SHOWN AS "CONSTRUCTION". PAUL BASHAM ASSOCIATES TAKE NO RESPONSIBILITY FOR CONSTRUCTION WORKS UNDERTAKEN TO DRAWINGS WHICH ARE NOT MARKED UNDER THIS PHASE.
6. ALL VEHICLES ARE TRACKED TO 10MPH AND ARRIVING/EXITING TO THE WEST OF THE SITE AS TO THE EAST IS A CUL-DE-SAC.

VEHICLE PROFILE

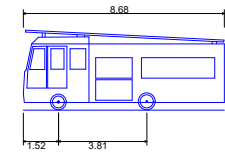

DB32 Fire Appliance	
Overall Length	8.680m
Overall Width	2.180m
Overall Body Height	3.452m
Min Body Ground Clearance	0.337m
Max Track Width	2.121m
Lock to lock time	6.00s
Kerb to Kerb Turning Radius	7.910m

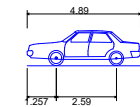

Large Family Car 1	
Overall Length	4.890m
Overall Width	1.940m
Overall Body Height	1.512m
Min Body Ground Clearance	0.273m
Max Track Width	1.890m
Lock to lock time	4.00s
Kerb to Kerb Turning Radius	5.100m



PRELIMINARY

DRAWING/DESIGN IS STILL 'IN DEVELOPMENT'
YOU ARE ADVISED TO MAKE DUE ALLOWANCE

Project Name
FORMER DAIRY CREST DEPOT,
DUNS BURY WAY, HAVANT

Title
FIRE TENDER AND CAR
SWEPT PATH ANALYSIS

Project Phase
PRELIMINARY



P03	UPDATED LAYOUT		21.04.23	CD	JM
P02	REMOVAL OF MEASUREMENTS		28.02.23	CD	MS
P01	FIRST ISSUE		24.02.23	CD	MS
Rev	Description		Date	By	App'd
Date Created		Drawn By	Approved By	Suitability Code	
24.02.23		CD	MS	-	
PBA Project Number			Scale		
056.0049			1:250 (AT A3)		
PBA Drawing No:				Revision	
056.0049-0003				P03	