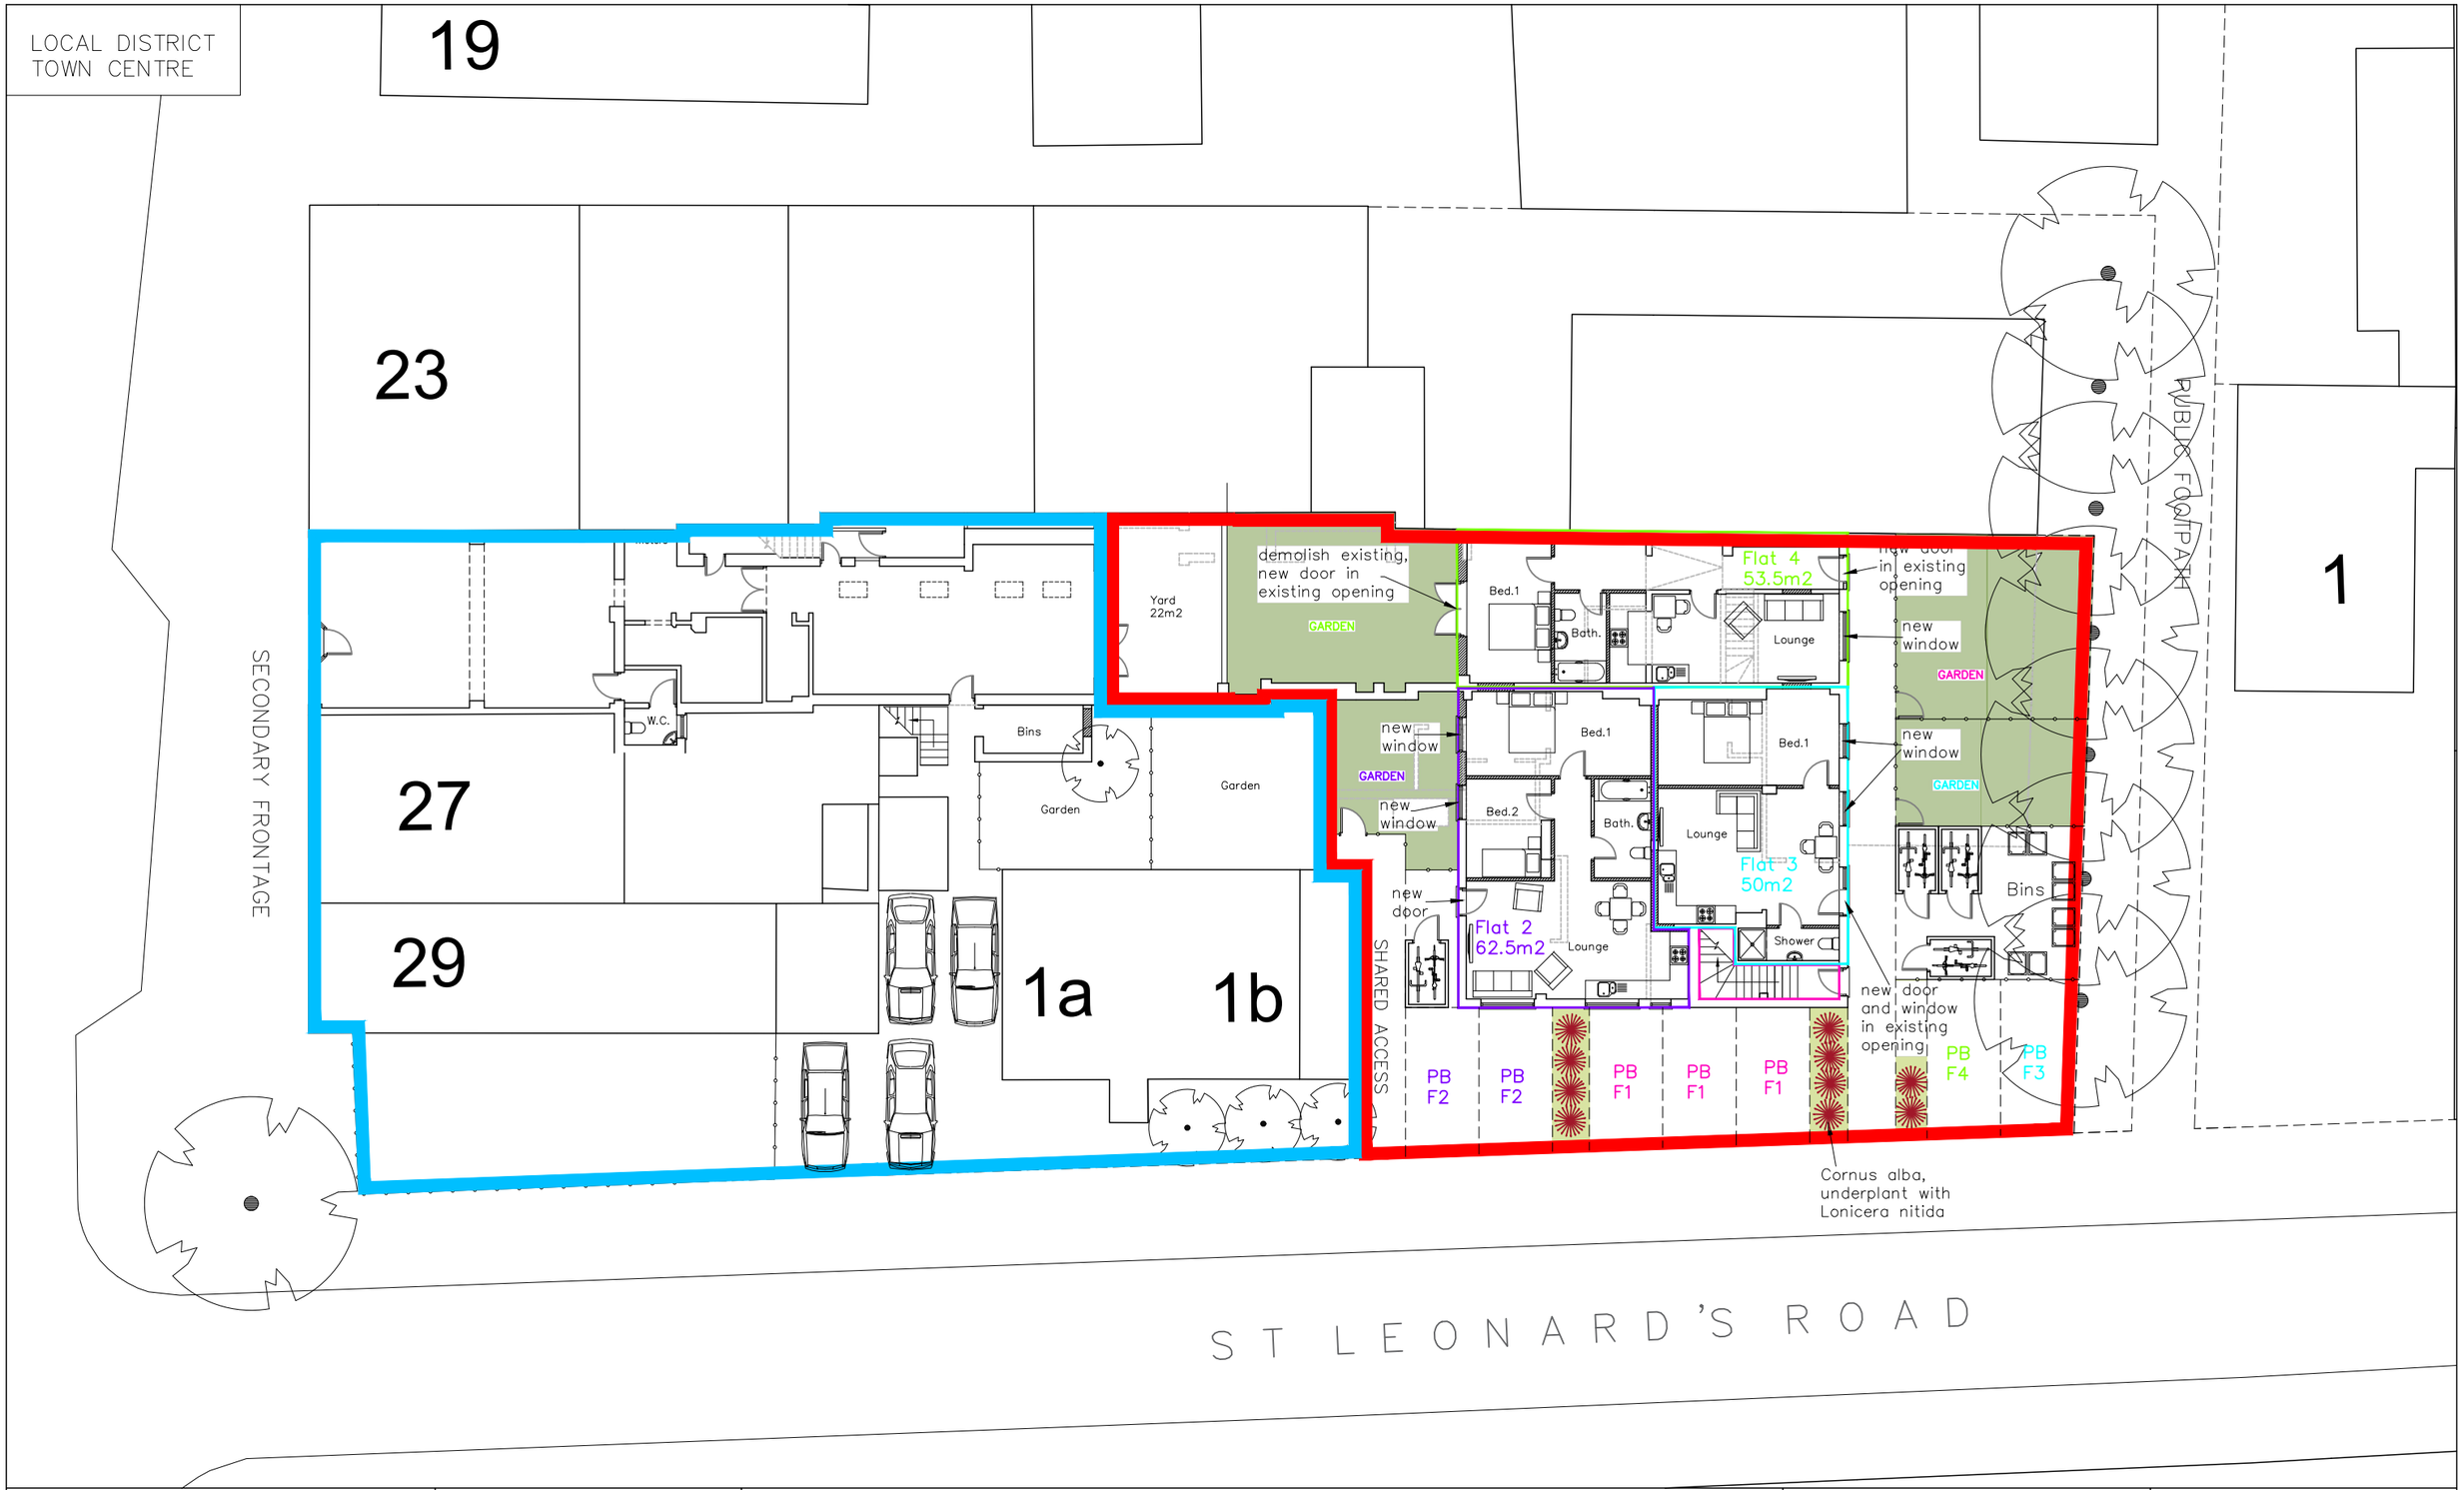

CAAD
Critchley Architecture And Design Ltd.
Contact: 02392 474 919 | info@caad.online
The Old Brewery,15E South Street, Havant, PO9 1BU

PROPOSED GROUND FLOOR PLAN

Revisions
a) Bins and bikes added/13.04.23/JHL
b) Planning revisions/23.06.23/JHL
c)
d)

25 Mengham Road,
Hayling Island,
PO11 9BG

Scale A1=1:100, A3=1:200
Drawn OS/JHL
Date 04/04/2023

20058–413 B

20m 40m 60m 80m