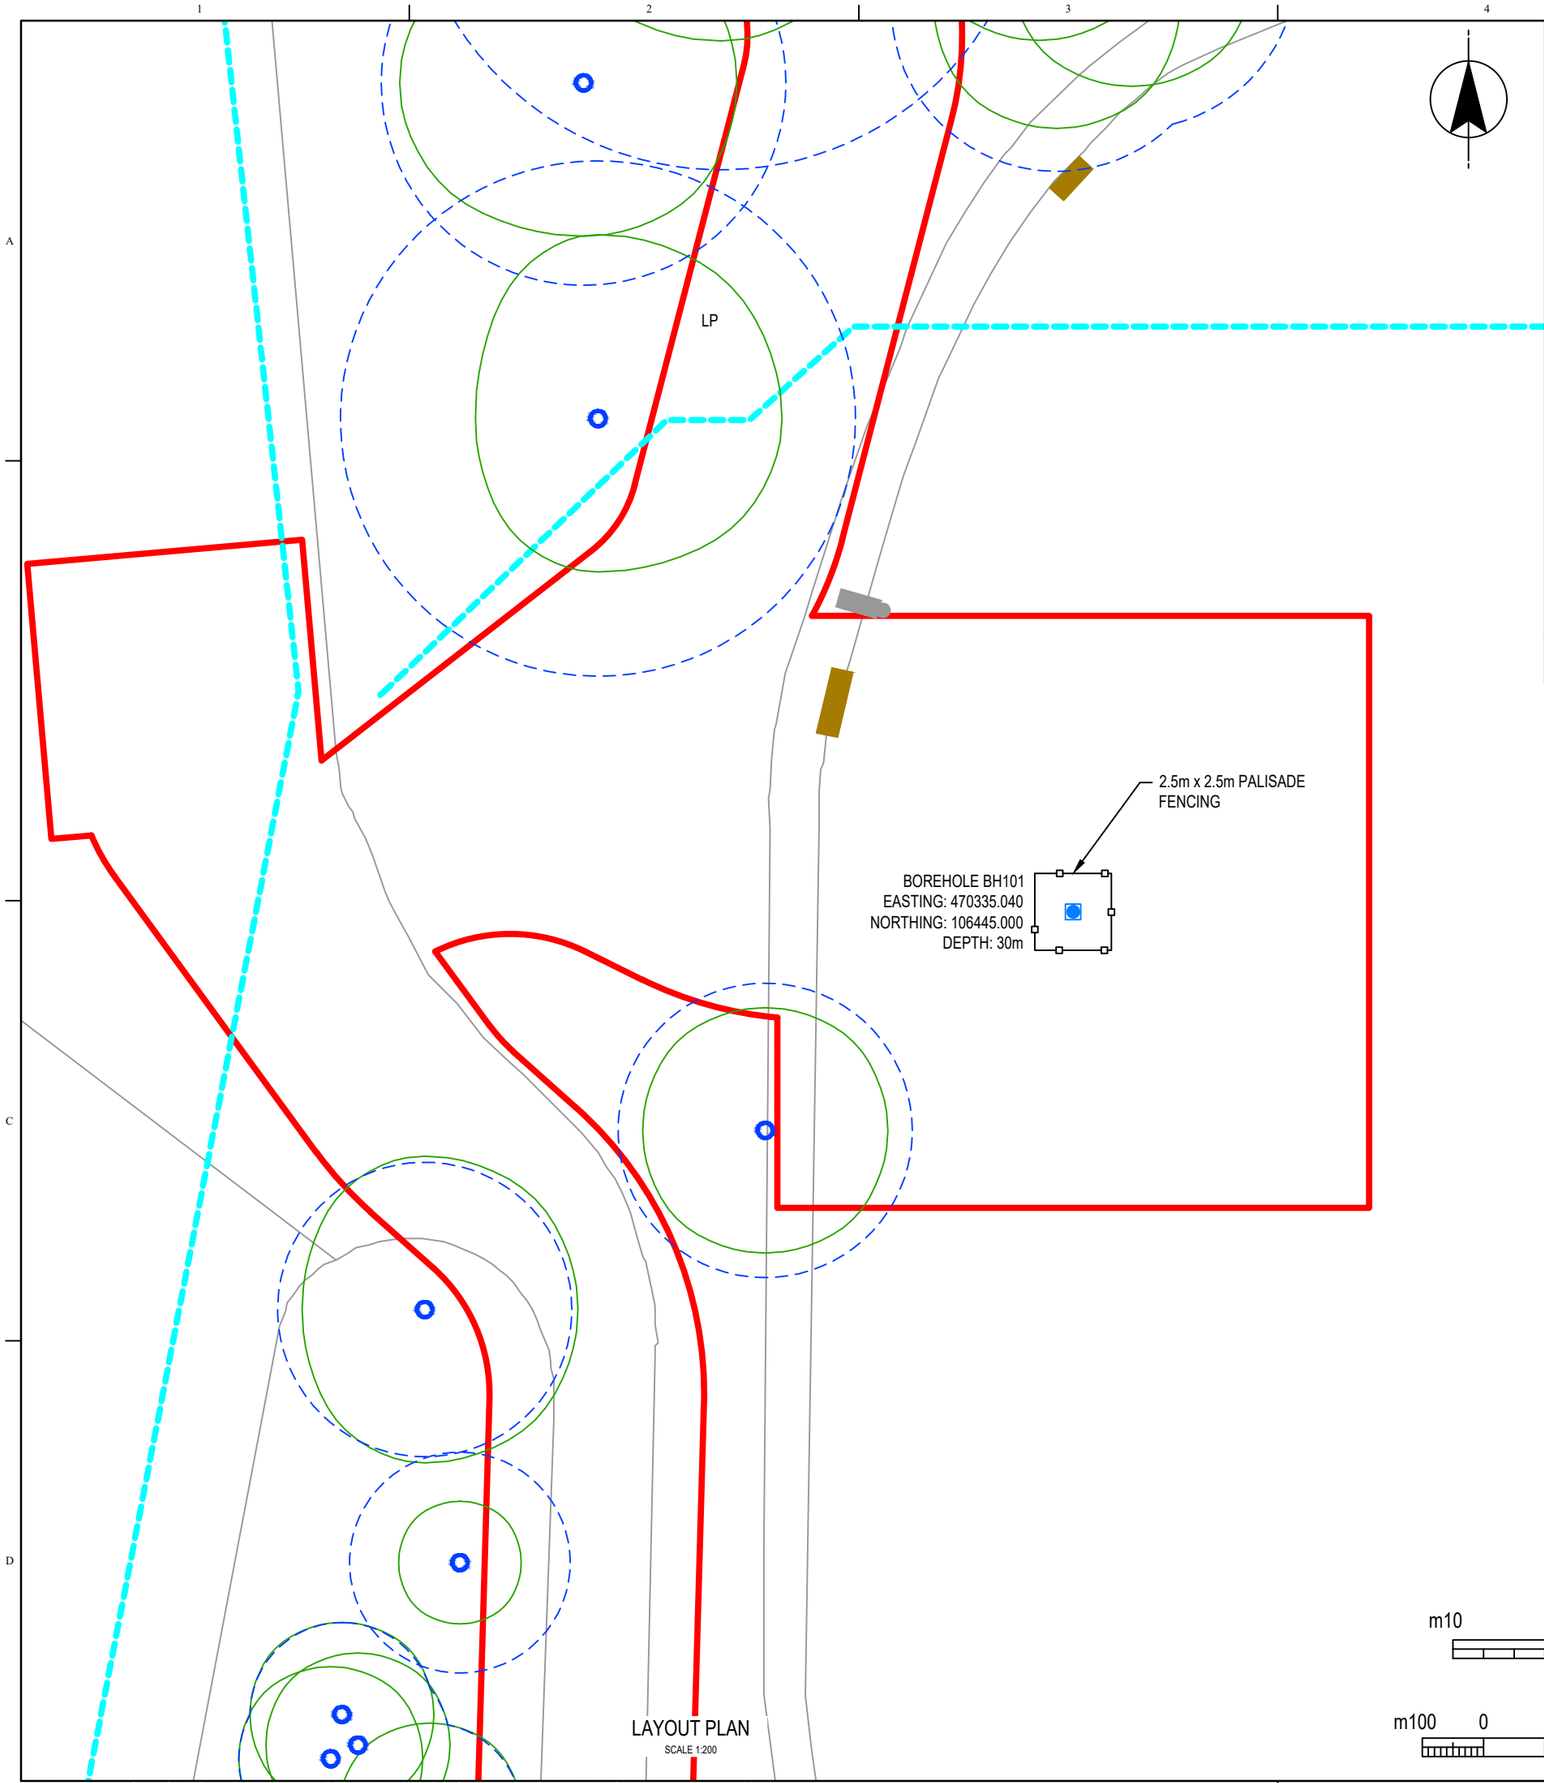

LAYOUT PLAN
SCALE 1:200

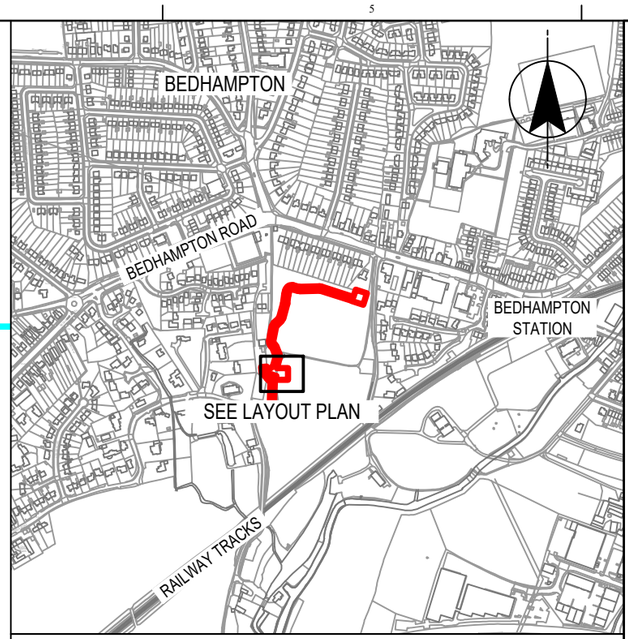

AREA PLAN
SCALE 1:10000

NOTES
1. ALL DIMENSIONS IN MILLIMETRES AND ALL LEVELS IN METRES UNLESS SHOWN OTHERWISE.

LEGEND
- TEMPORARY COMPOUND FENCING
- PROPOSED BOREHOLE HEADWORKS LOCATION
- EXISTING PARK BENCH
- LP EXISTING LAMP POST
- EXISTING PUBLIC RIGHT OF WAY
- WORKING AREA BOUNDARY
- EXISTING TREE CANOPY AND ROOT PROTECTION AREA

CURRENT VERSION INFORMATION
WORKING AREA BOUNDARY ADDED AND SCALE CHANGED TO 1:200.

SCALE 1 : 200
m10 0 10m

SCALE 1 : 10000
m100 0 1000m

DATE	ORIG	CHKD	REVD	APPR	REV	STS	REASON FOR ISSUE
07/03/23	NS	HJ	HJ	HJ	C02	A4	Authorised & Accepted - Design
08/03/23	NS	HJ	LB	KW	C03	A4	Authorised & Accepted - Design

THIS DRAWING IS ISSUED BY SOUTHERN WATER SUBJECT TO THE CONDITIONS THAT IT IS NOT COPIED EITHER IN WHOLE OR IN PART OR DISCLOSED TO THIRD PARTIES UNLESS PRIOR WRITTEN AUTHORISATION IS GIVEN BY SOUTHERN WATER
PREVIOUS VERSIONS OF THIS DRAWING SHOULD BE STAMPED SUPERSEDED OR DESTROYED
DO NOT SCALE THIS DRAWING - IF IN DOUBT ASK

WATER forLIFE from Southern Water
Southern House
Yeoman Road
Worthing
West Sussex
BN13 3NX
telephone (01903) 264444
fax (01903) 691435

PROJECT TITLE
HAMPSHIRE WATER TRANSFER AND WATER RECYCLING PROJECT

DRAWING TITLE
TEMPORARY FENCING REQUIREMENTS
BOREHOLES BH101
SITE PLAN

SITE UNIT MNEMONIC	SITE UNIT NO.	MASTER SIZE A3
PRN 710166	SCALE AS SHOWN	STATUS A4
S.W. DRAWING NO. 710166-SWS-XX-XX-DR-Z-03707		REVISION C03

Based upon Ordnance Survey Digital Data with the permission of the controller of H.M.S.O. Crown copyright Southern Water Services Limited 1000019426