


Request for permission for Dropper kerb at 126 west street PO9 1LW

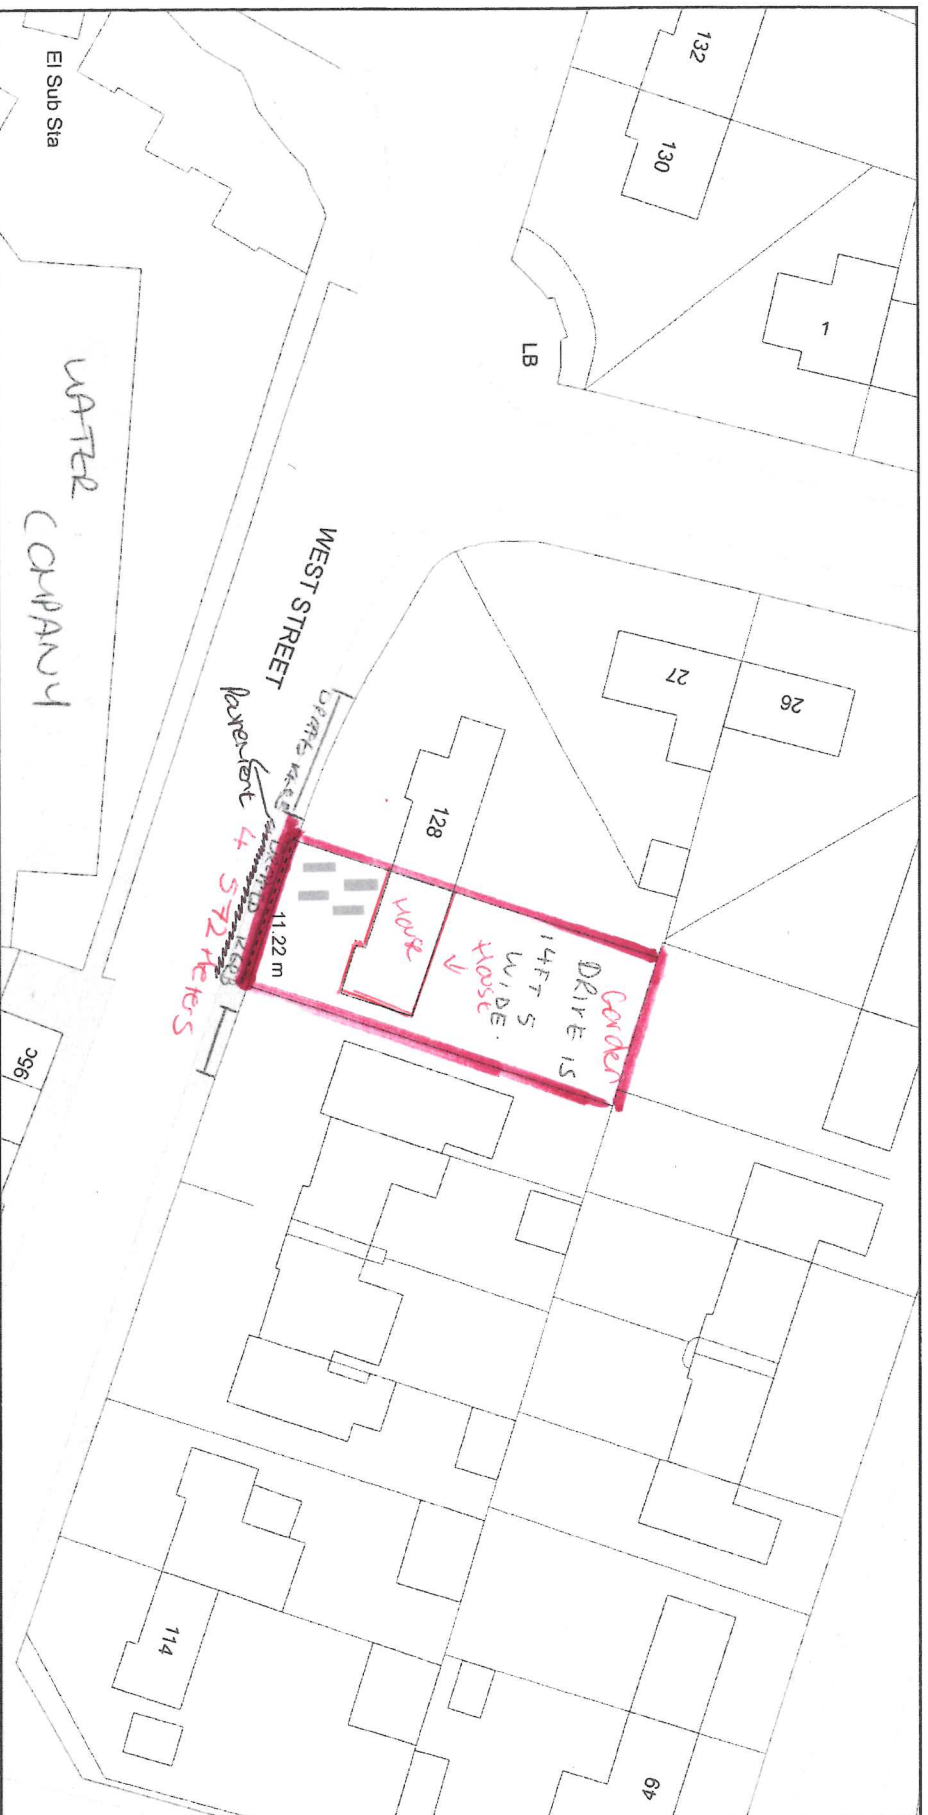

ReQuestiaPlan

Plan Produced for: CARLA GEARY

Date Produced: 24 Jan 2023

Plan Reference Number: TORQM23024134445508

Scale: 1:500 @ A4

© Crown copyright and database rights 2021 OS 100042766