Existing walls | Proposed walls | Proposed structure

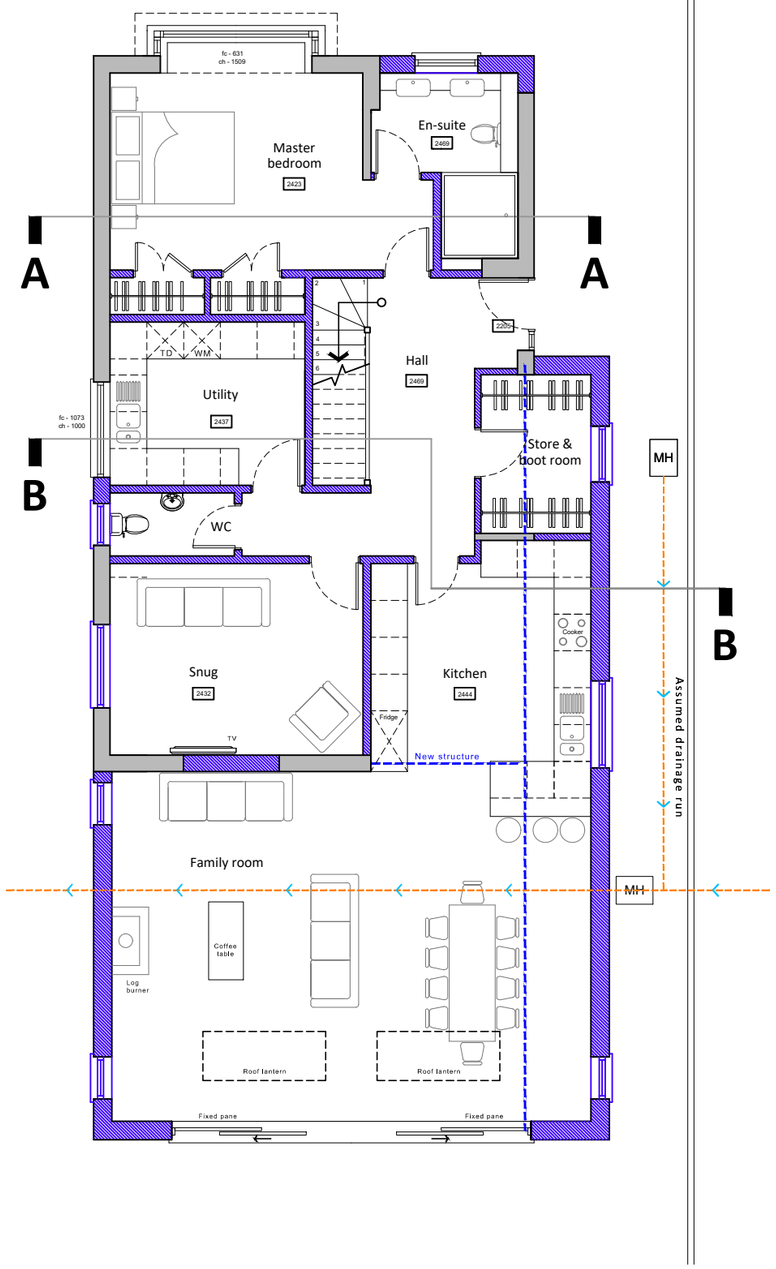

Proposed ground floor plan scale 1:100

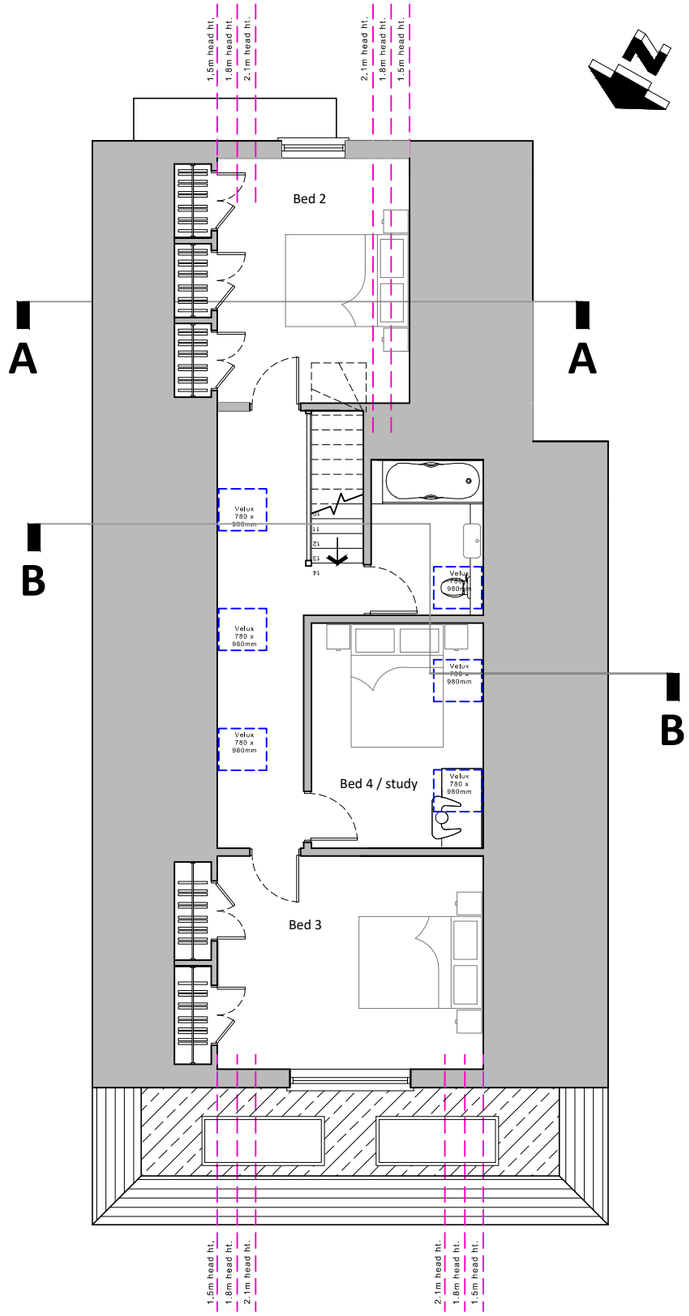

Proposed first floor plan

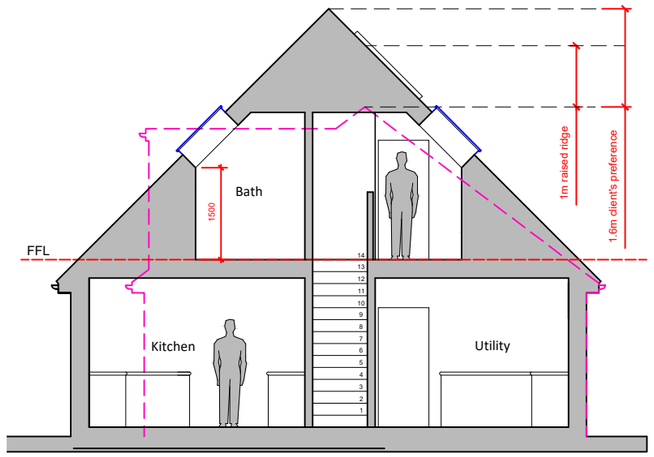

Typical section B-B

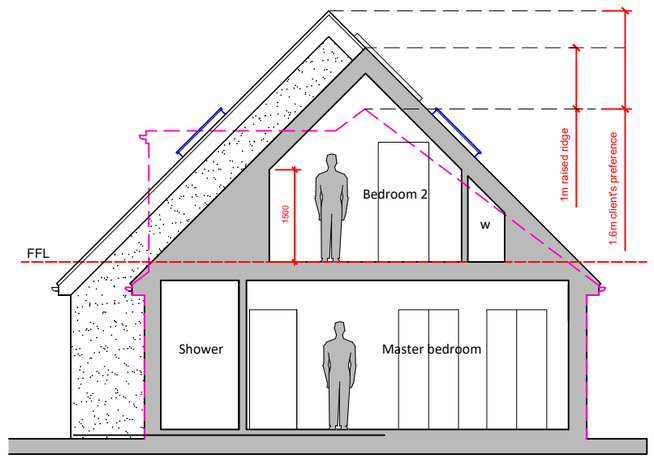

Typical section A-A

1 0 1 2 3 4 5 6 7 8 9m

1:100

For	Title				Office Tel:
MR & MRS LEATHER	PROPOSED FLOOR PLANS TYPICAL SECTION A-A				01243 933732
Project	Date	Drawn	Scale	Checked	Email:
PROPOSED EXTENSION 68 NEW BRIGHTON ROAD, EMSWORTH, PO10 7QR	JUNE 2023	JB	1:100 @ A3	-	admin@jb-architecturedesign.com
	Job Number		Drawing Number	Revision	Web:
	PL2.680.23		-14	D	www.jb-architecturedesign.com

JB ARCHITECTURE