

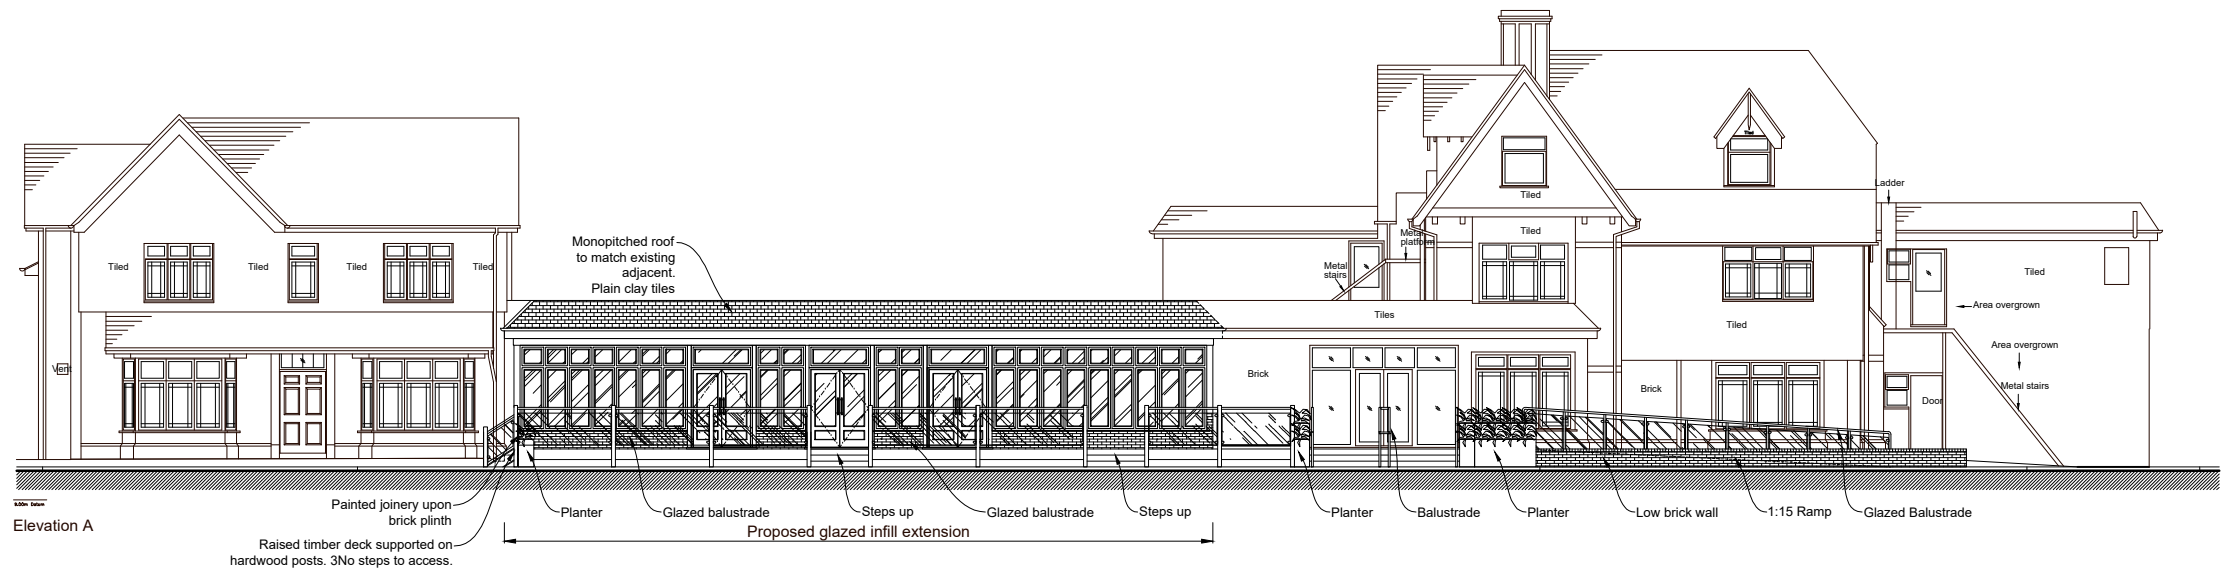


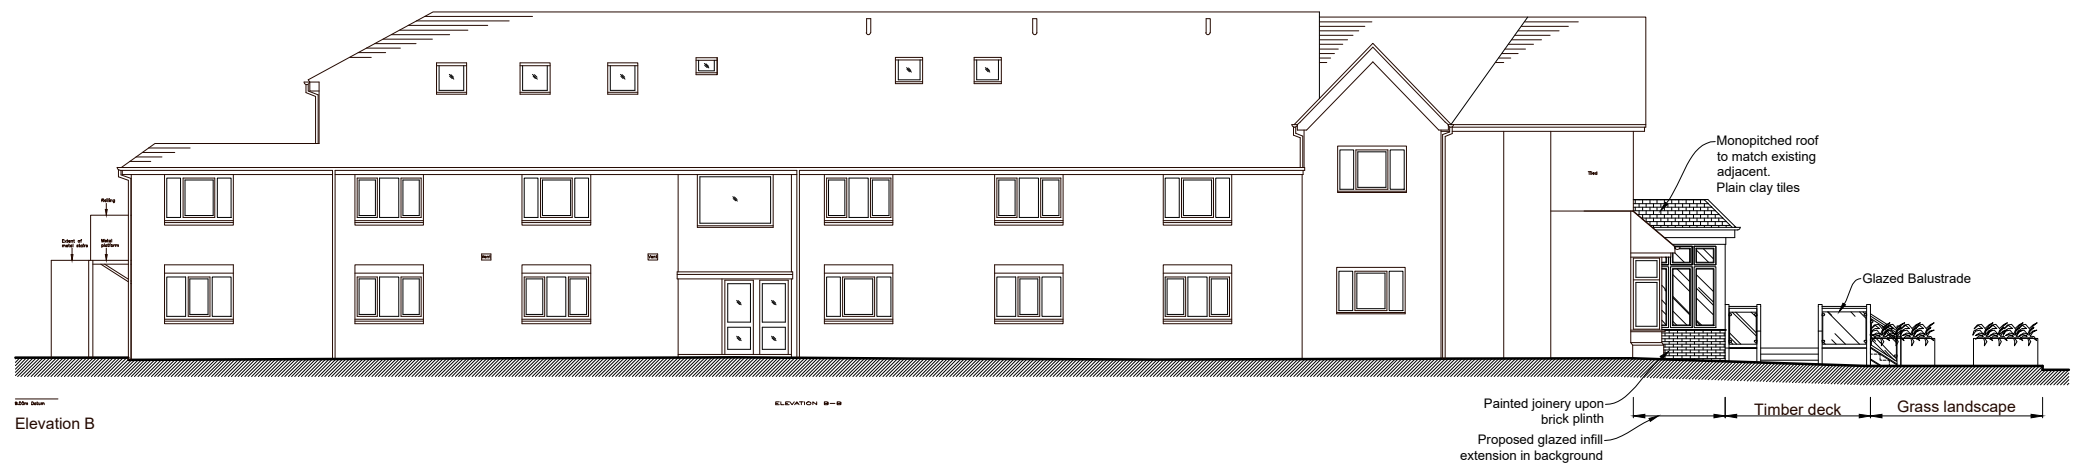


Elevation A

REVISIONS	

NOTE

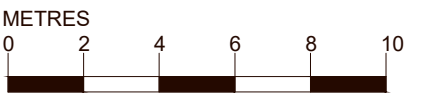

Elevation B

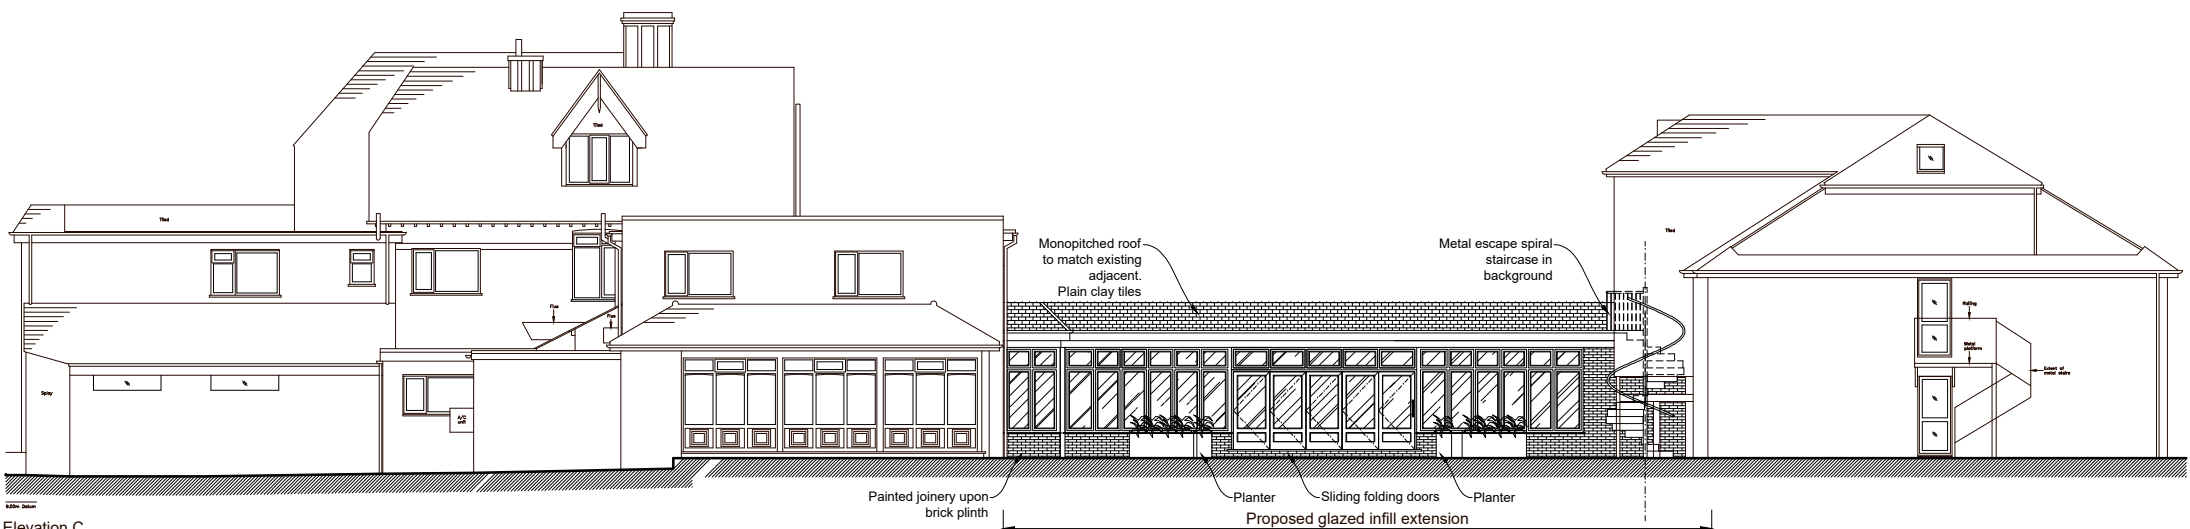

Elevation C

(PROPOSED)

PROJECT
Brookfield Hotel
Havant Road
PO10 7LF

DRAWING TITLE
Elevations A,B & C
As Proposed

SCALE
1:100@A1
1:200@A3

DATE
17:07:23

DRAWING NUMBER
1864/06

REVISION