

North

MARINE OFFICE EXISTING BUILDING

PROPOSED EXTENTION

ORIENTATION PLAN

0 500 1000 1500 2000 2500 mm

SCALE 1:50

This drawing is copyrighted and is not to be reproduced without permission.





Do not scale from drawing. All dimensions are in millimetres unless otherwise indicated.

All dimensions to be checked prior to commencement of works.

Discrepancies to be reported for confirmation.

To be read in conjunction with all additional relevant drawings, specifications and manufacturer's instructions.

All products identified are 'or similar approved'

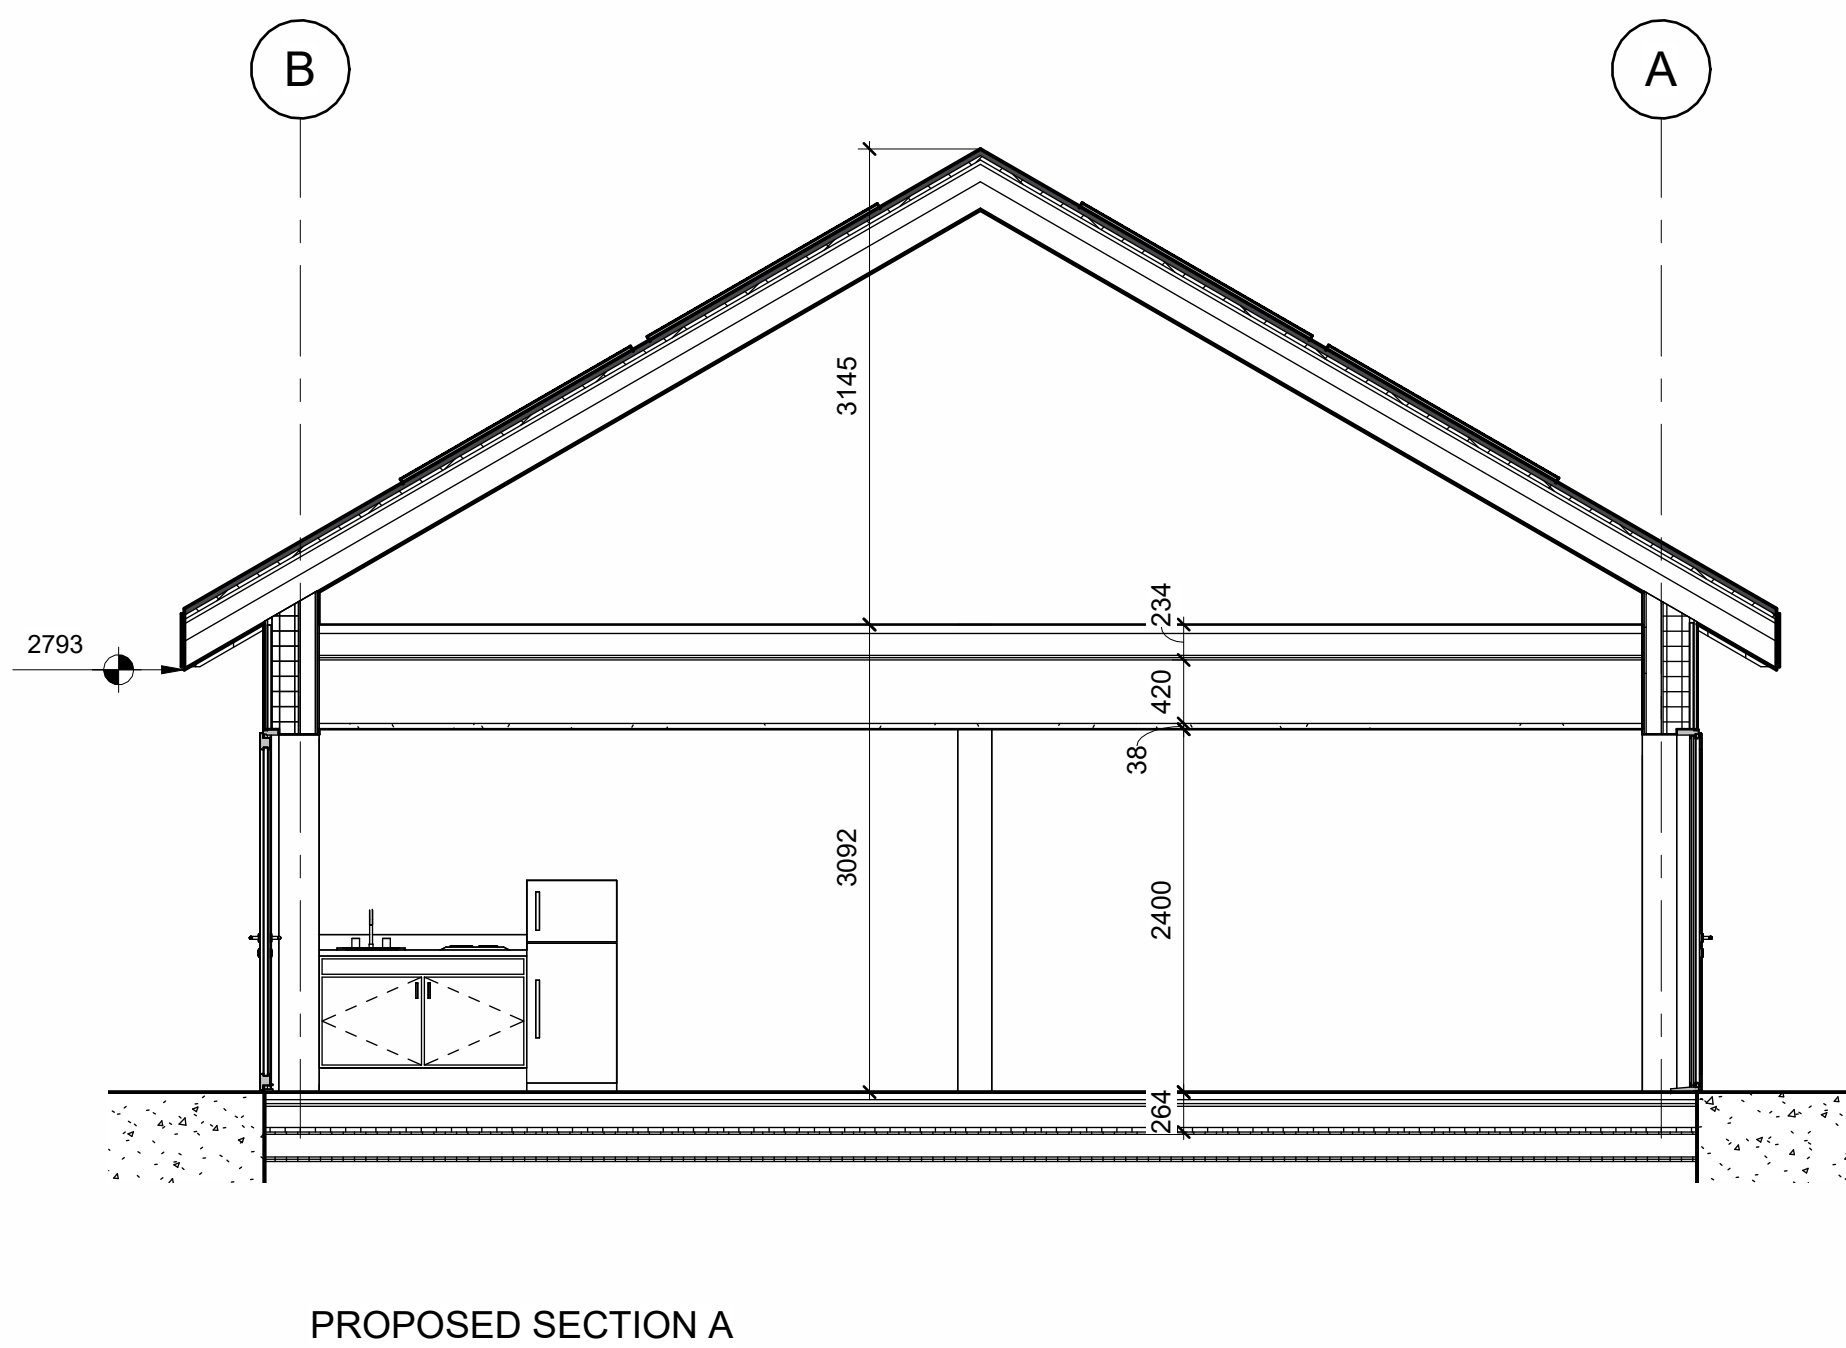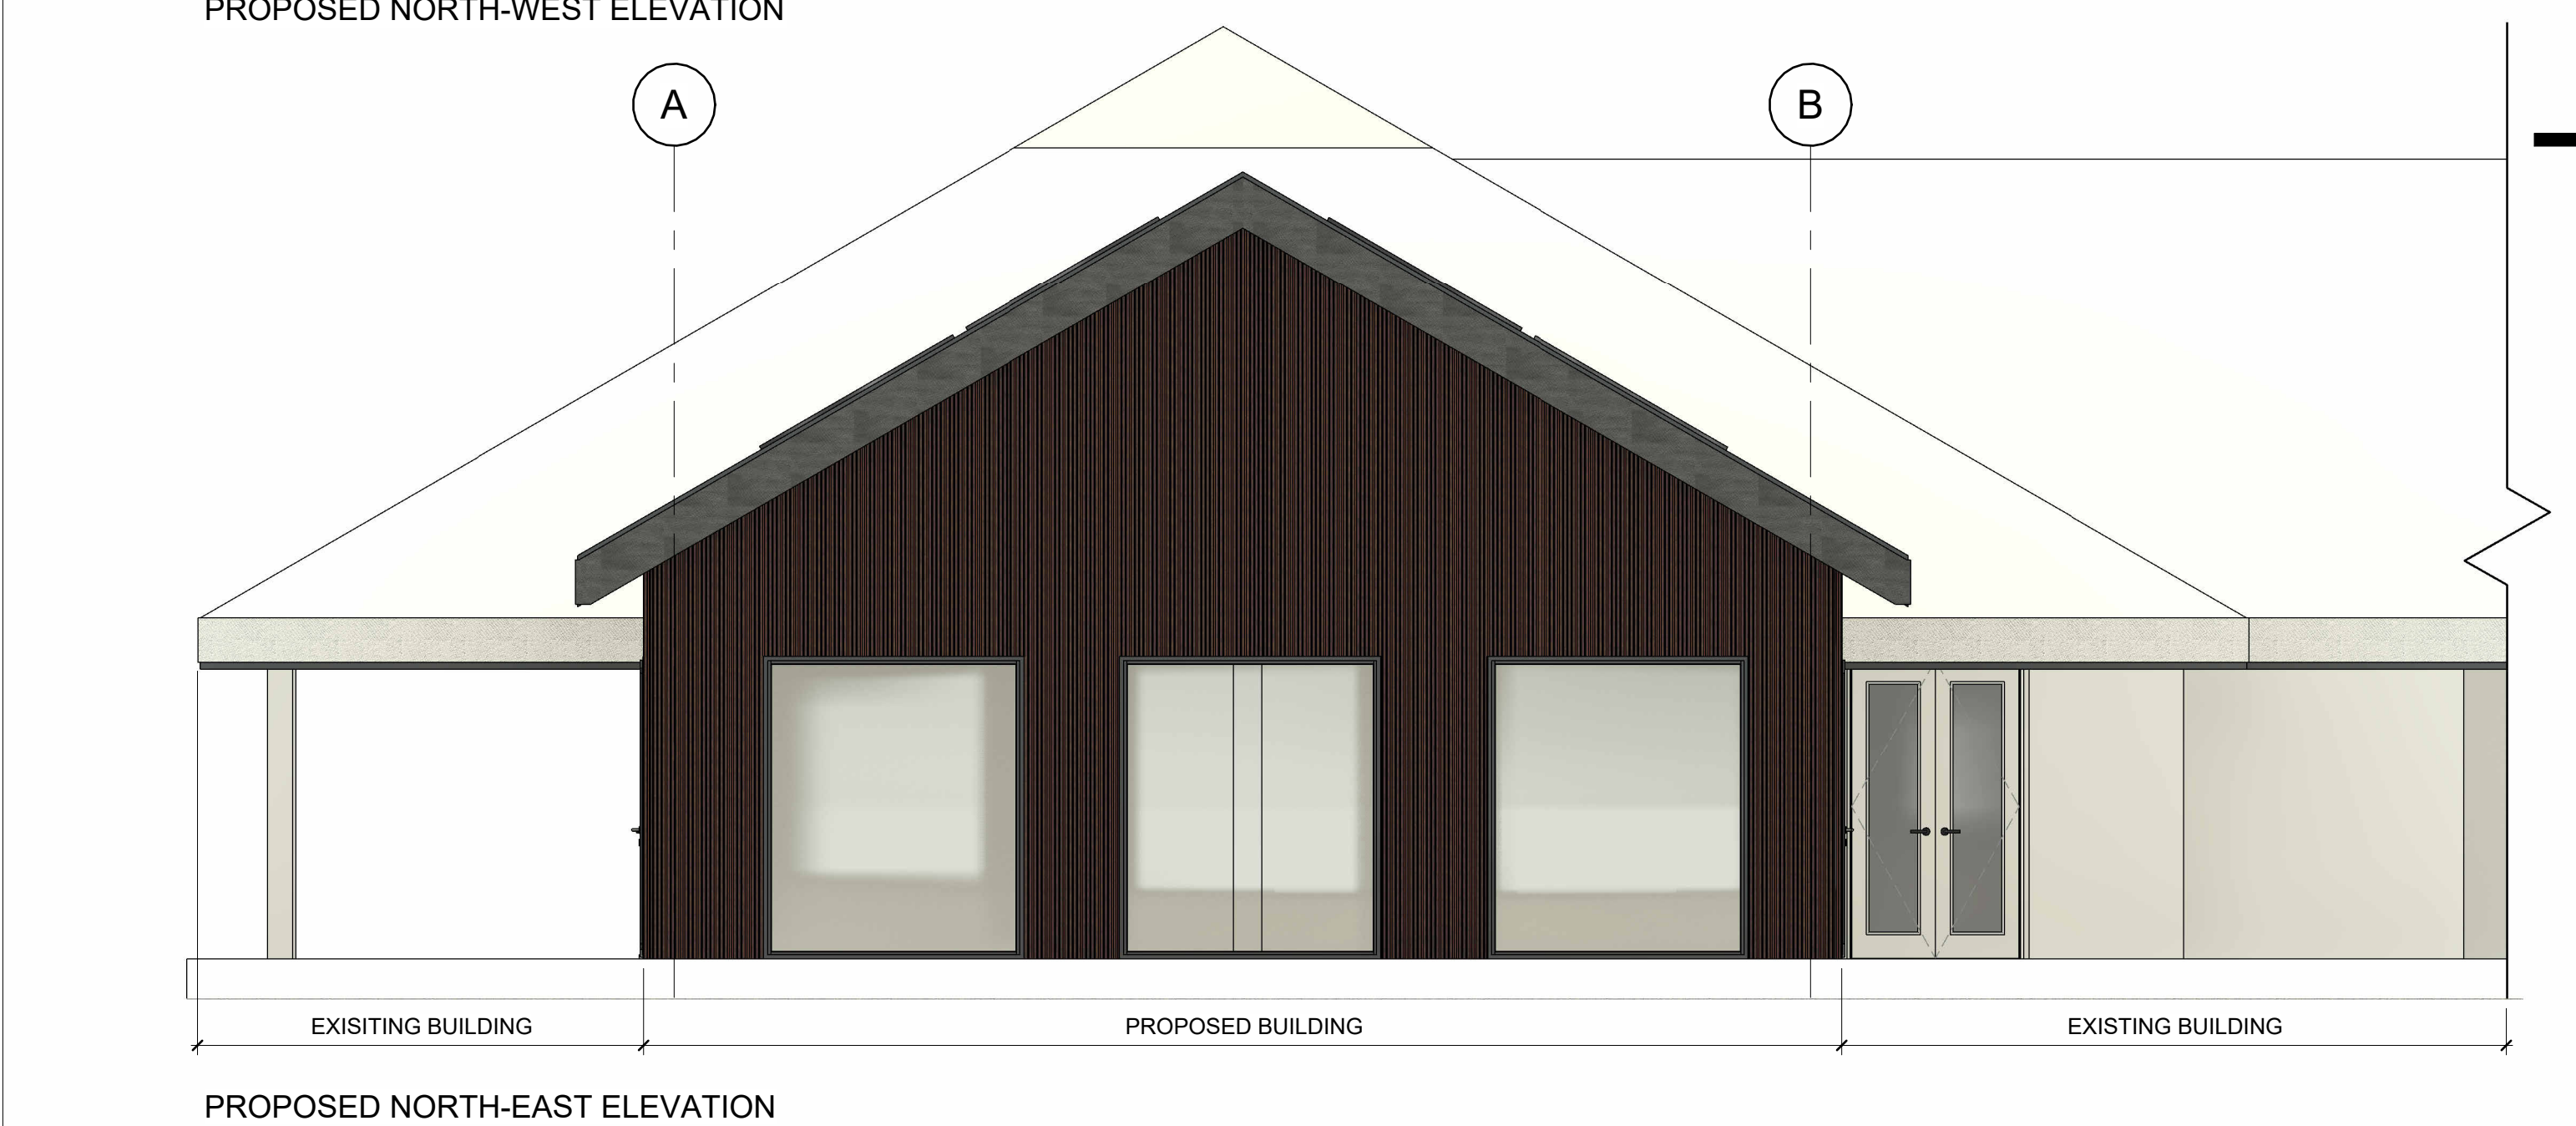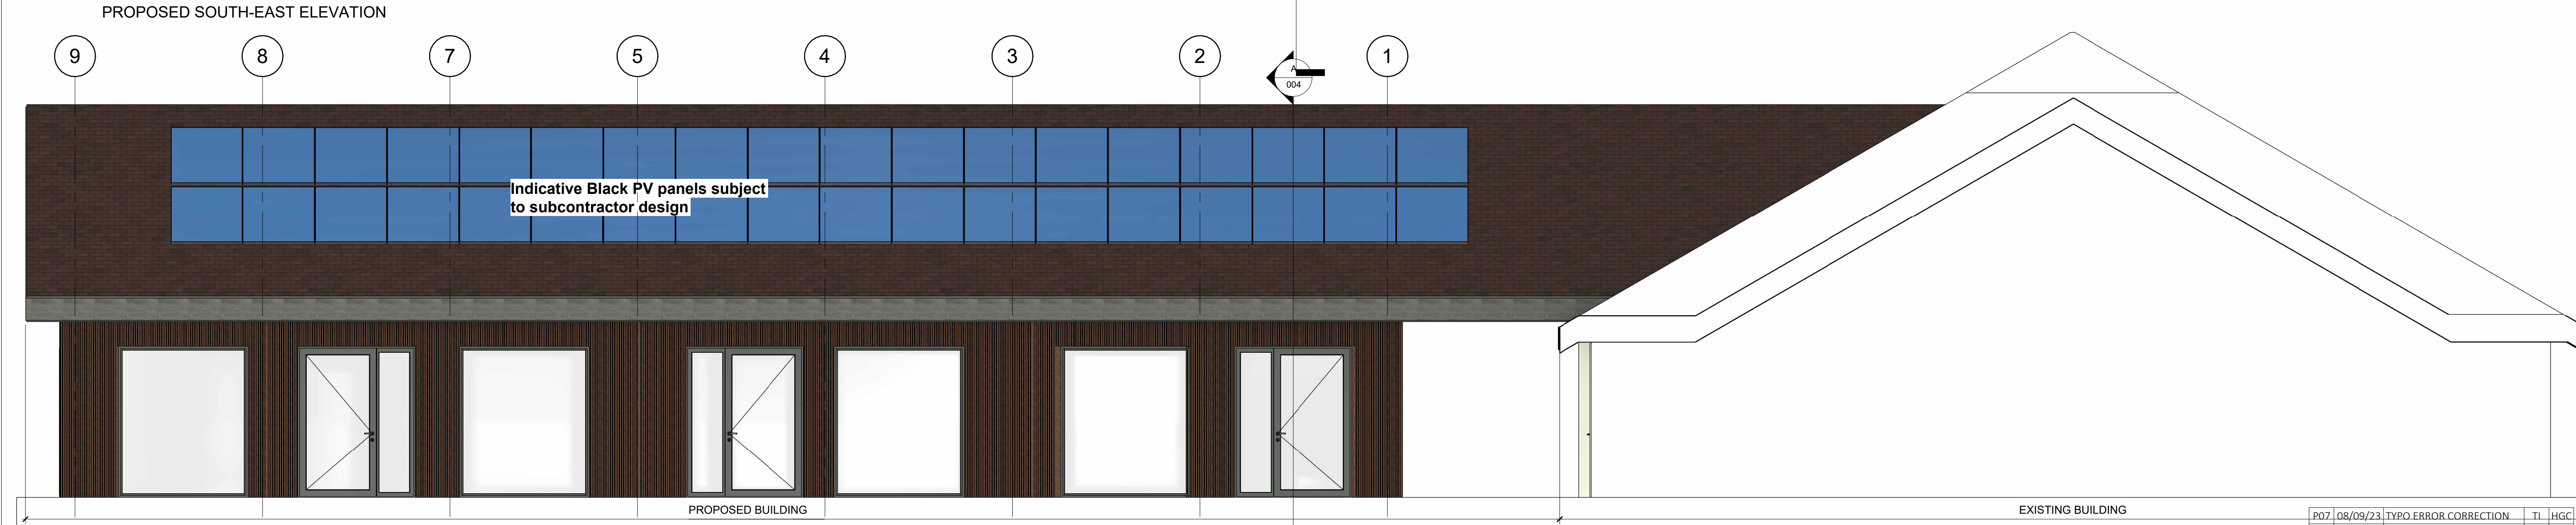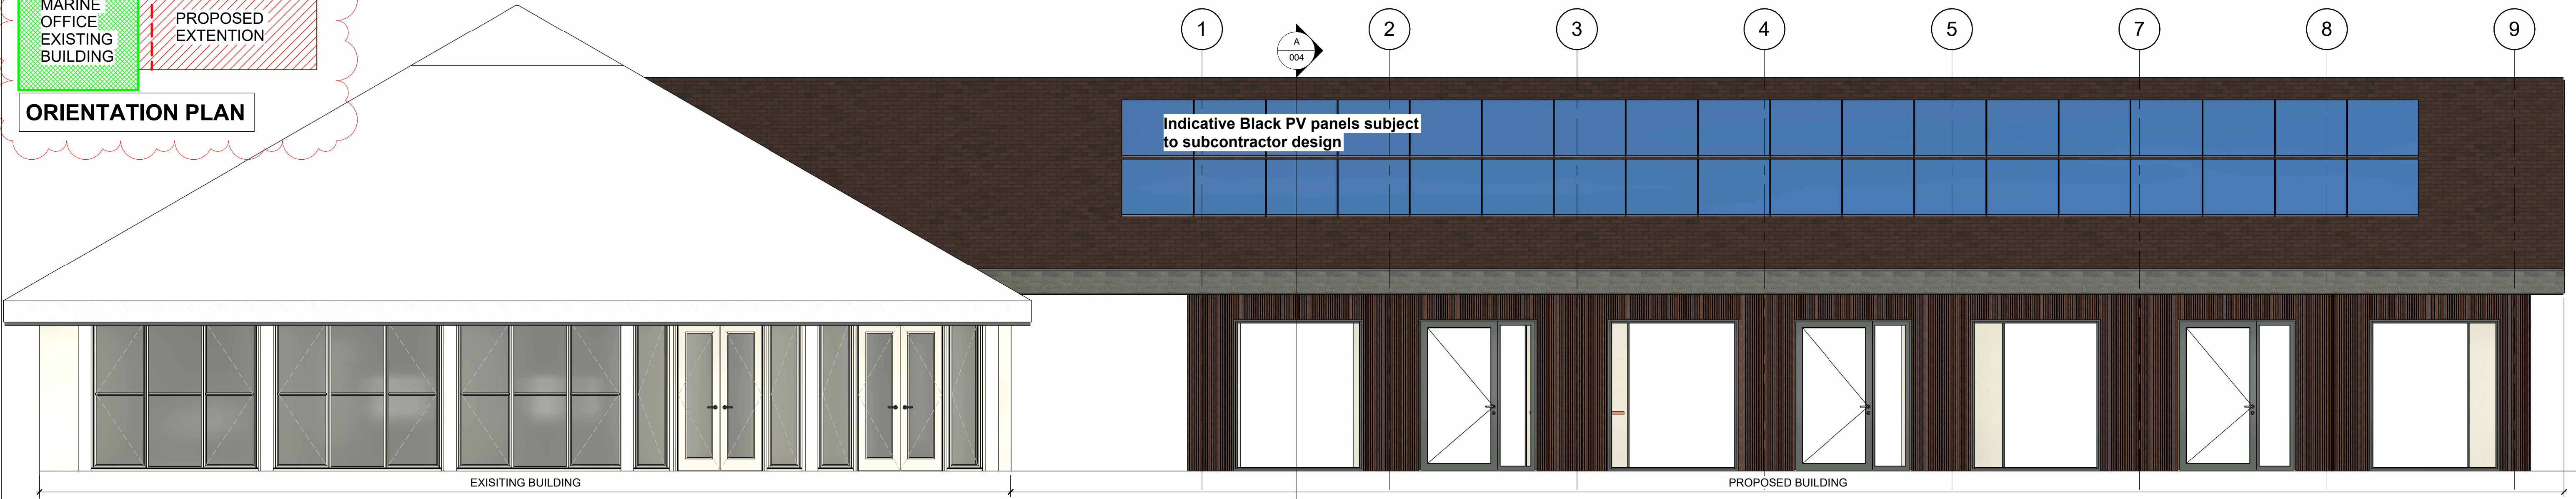

P07	08/09/23	TYP0. ERROR CORRECTION	TI	HGC
P06	06/09/23	UPDATED TO COMMENTS	HGC	TI
P05	31/08/23	PV PANELS ADDED	TI	HGC
P04	24/04/23	DOORS/WINDOWS SIZE ADDED	HGC	TI
P03	03/04/23	AMENDED FOR COMMENT	HGC	TI
P01	22/03/23	ISSUED FOR SUBMISSION	TI	
P02	23/03/23	ISSUED FOR CONFIRMATION	TI	RS
Rev	Date	Ammendments	By	Chk

Drawing Status:

PRELIMINARY

R

ROLLALONG

PERMANENT OFFSITE CONSTRUCTION

Rollalong Ltd.
Woolbridge Industrial Park,
Three Legged
Cross,
Wimborne, Dorset.
BH21 6SF
www.rollalong.co.uk

Project Title: MDL MARINAS

Drawing Title: ELEVATIONS & SECTION A-A

Contract No.: 683418 Project / Production No.: 683418

Drawing No.: 683418-MDL-GA-004 Rev. P07

Date: 09/12/2022 Scale: 1 : 50

By: TI Checked: RS Approved: RS

C:\Tick\MDL Marinas - PLANNING 07.rvt