





East (front) elevation

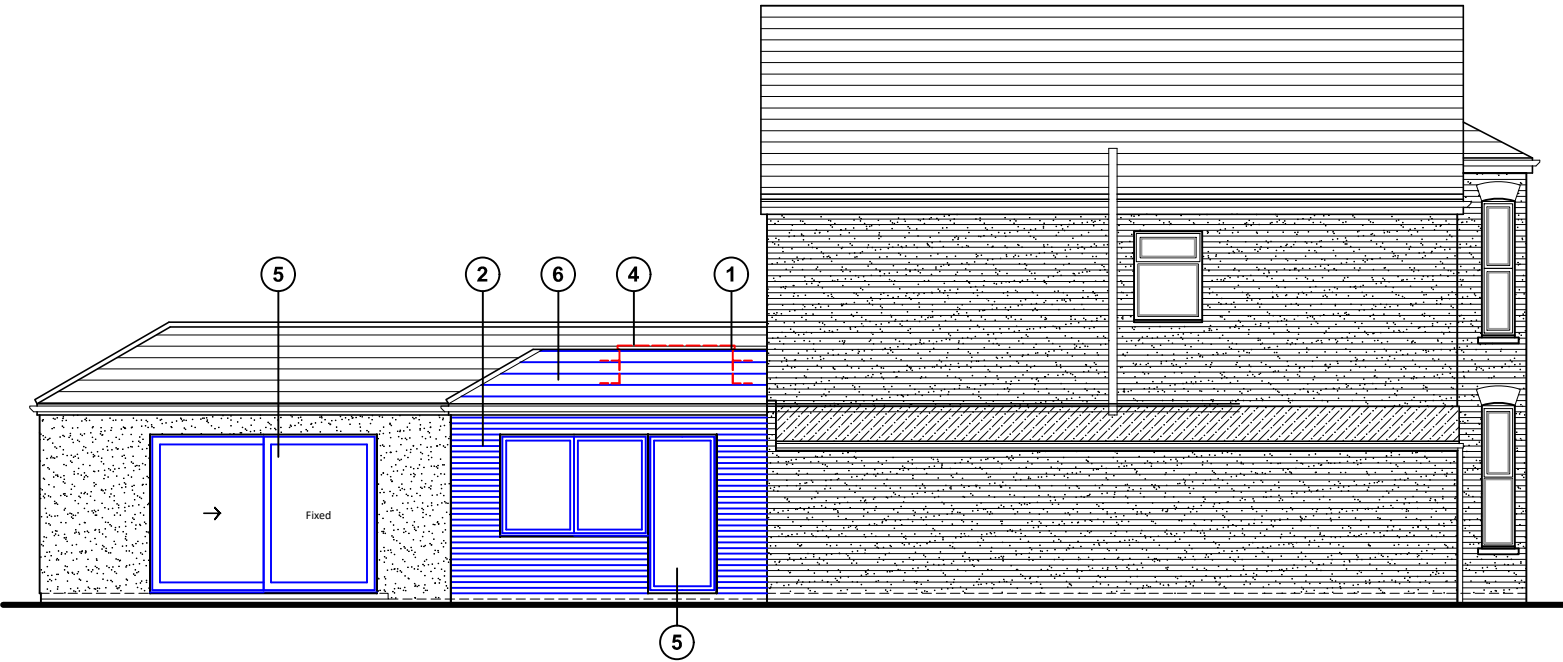

South (side) elevation

- ① Single ply flat roof
- ② Bricks to match existing
- ③ UpVC windows to match existing
- ④ Roof light (Velux or similar product)
- ⑤ Aluminum doors & windows
- ⑥ Roof tiles to match existing

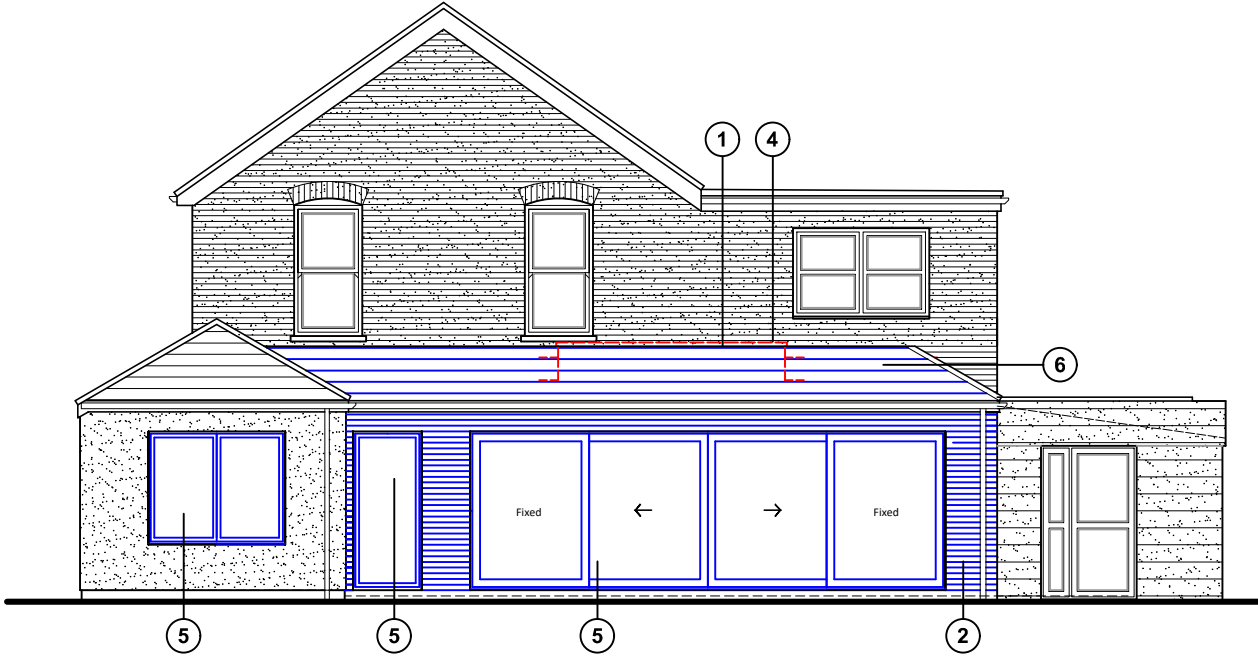

West (rear) elevation

Proposed elevations scale 1:100

