




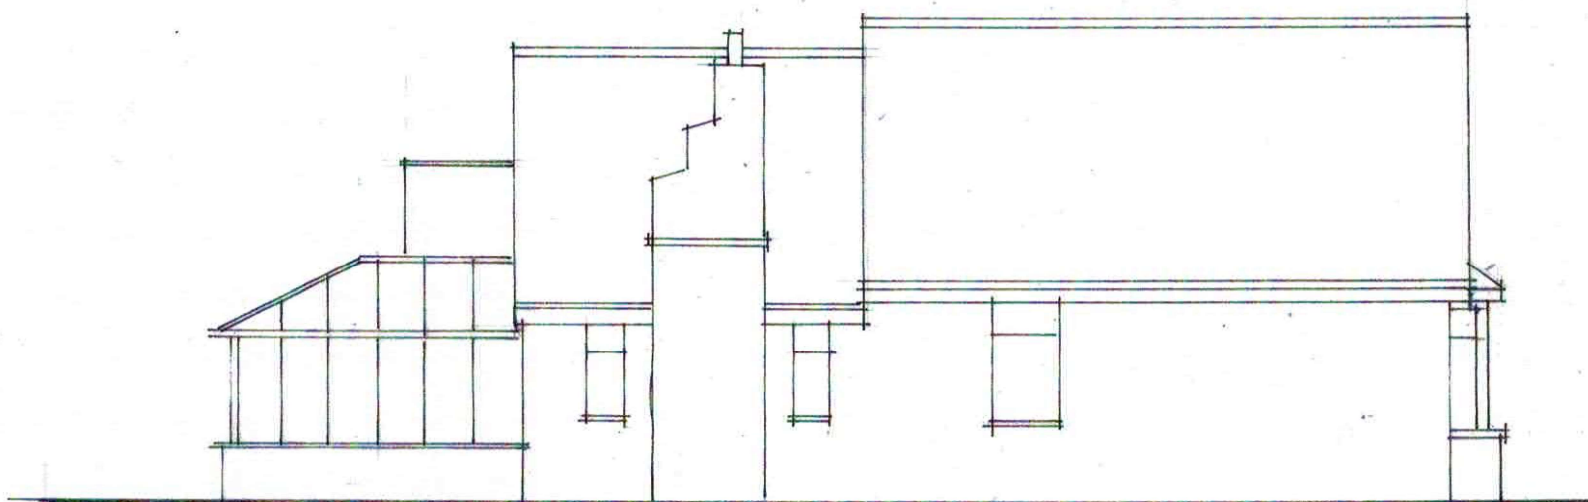


EAST ELEVATION 1-100

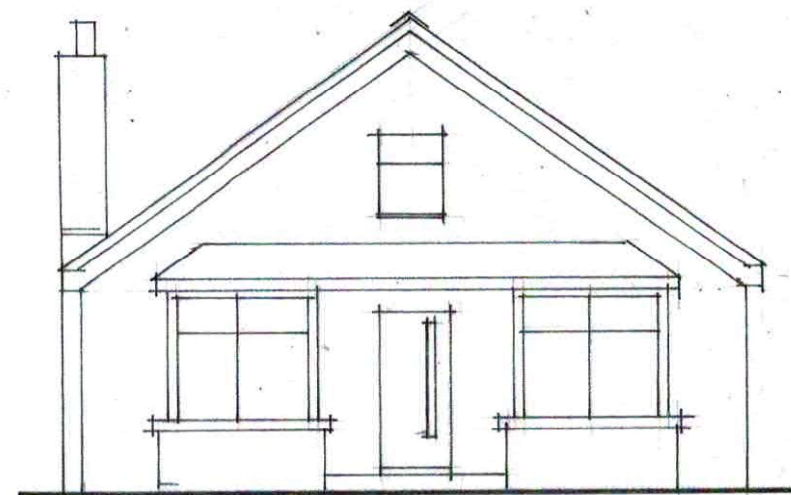


NORTH ELEVATION 1-100

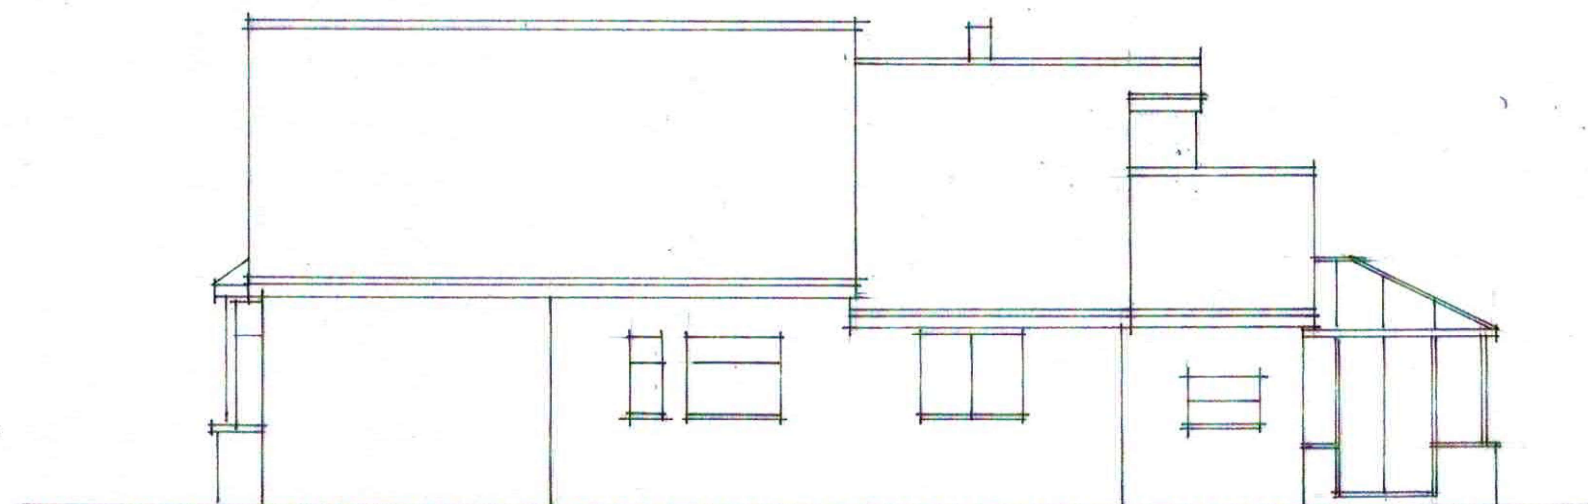


WEST ELEVATION 1-100

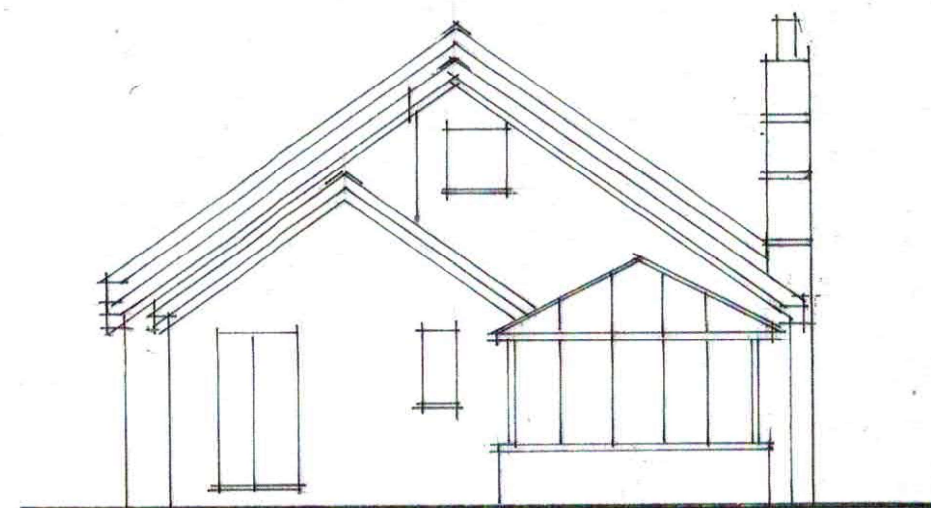

SOUTH ELEVATION 1-100

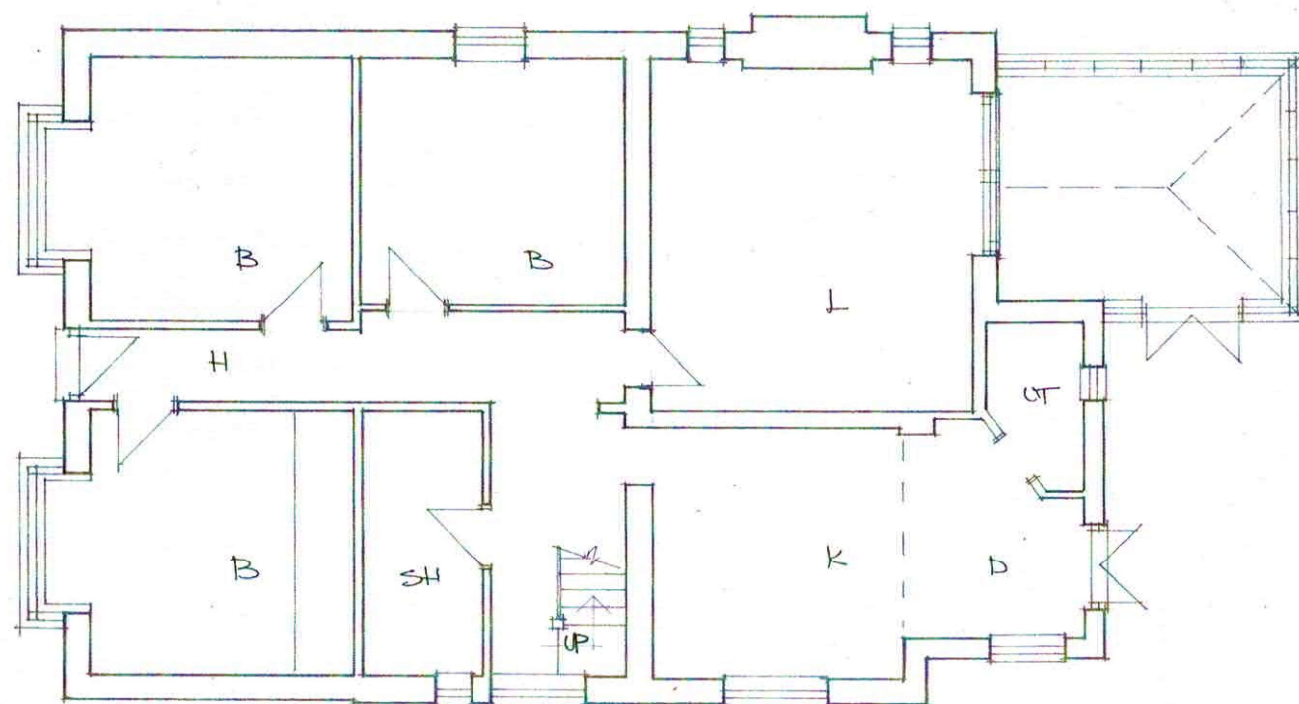

GROUND FLOOR PLAN 1-100
1 2 3 4 5 1pm.

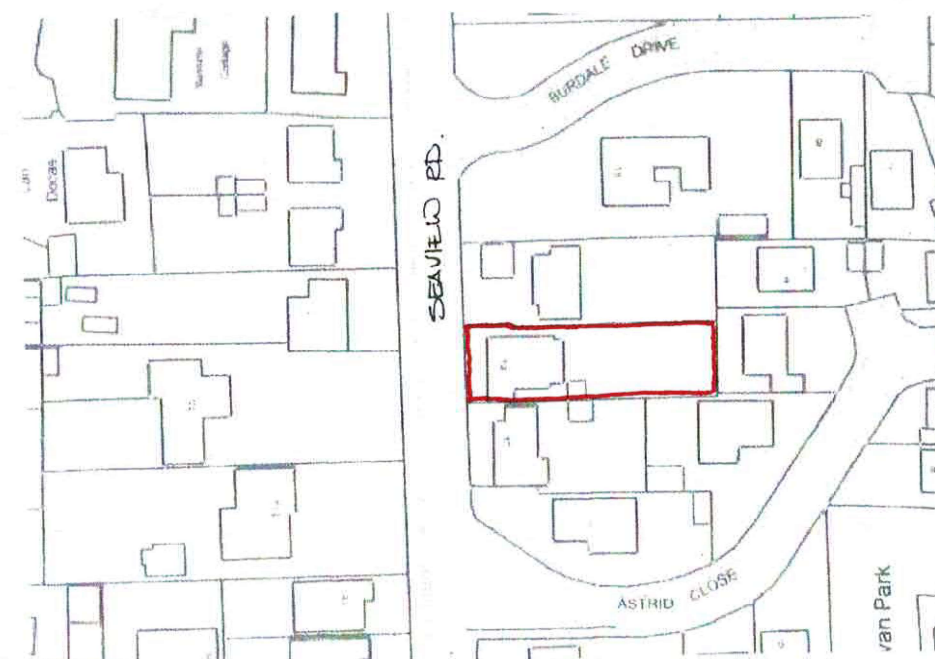

©Crown Copyright
Licence Number
100020449

LOCATION
PLAN
1-1250
0 5 10 20 30m.

EXISTING PLAN AND ELEVATIONS, LOCATION
EXTENSIONS TO
14 SEAVIEW ROAD, HAYLING ISLAND
MARCH 2021 1-100, 1-1250 QAZ DRG 1.