

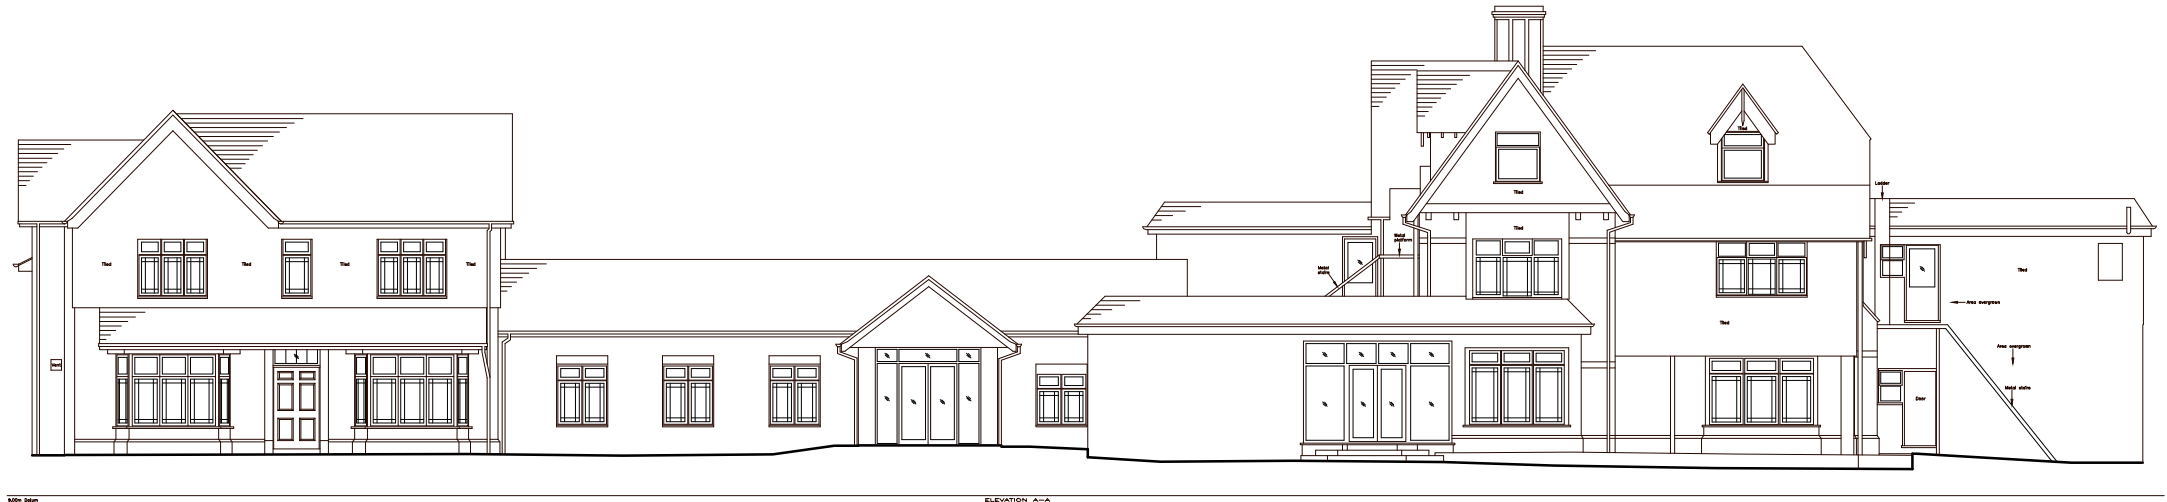


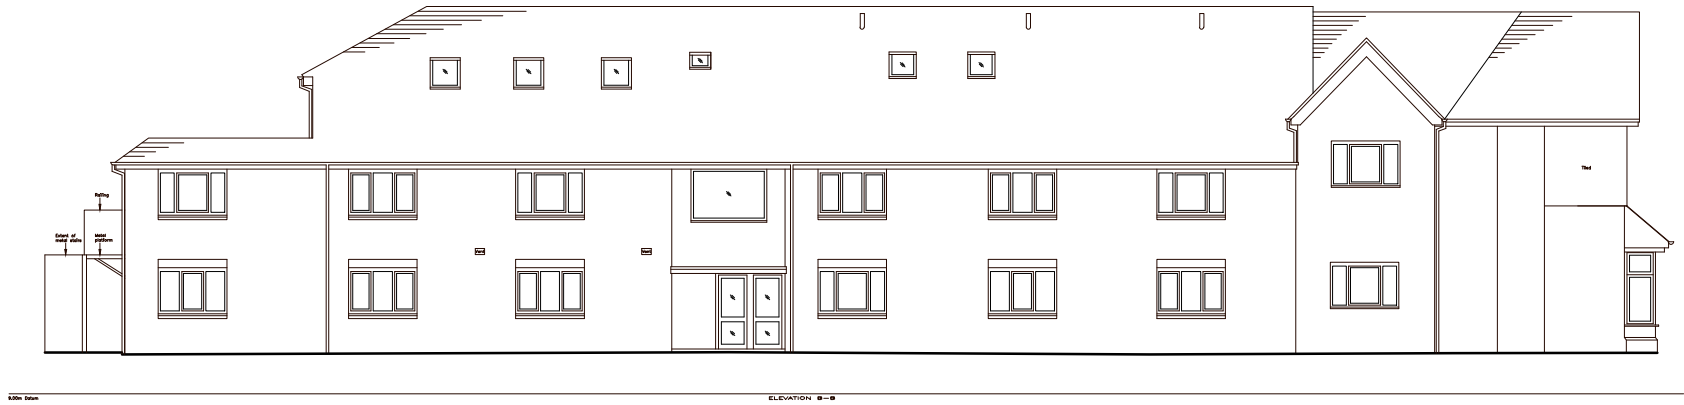

REVISIONS	

NOTE

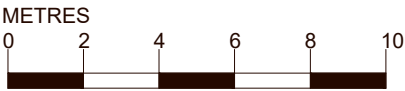

(EXISTING)

PROJECT
Brookfield Hotel
Havant Road
PO10 7LF

DRAWING TITLE
Elevations A,B & C
As Existing

SCALE
1:100@A1
1:200@A3

DATE
22:05:23

DRAWING NUMBER
1864/55

REVISION